F.A.I. RTE.	SECTION	COUNTY	TOTAL SHEETS	SHEET NO.
57	2021.1B-R	COOK	101	020
STA.	TO STA.			
FED. ROAD DIST. NO. 1	ILLINOIS	FED. AID PROJECT		

CONTRACT NO. 62532

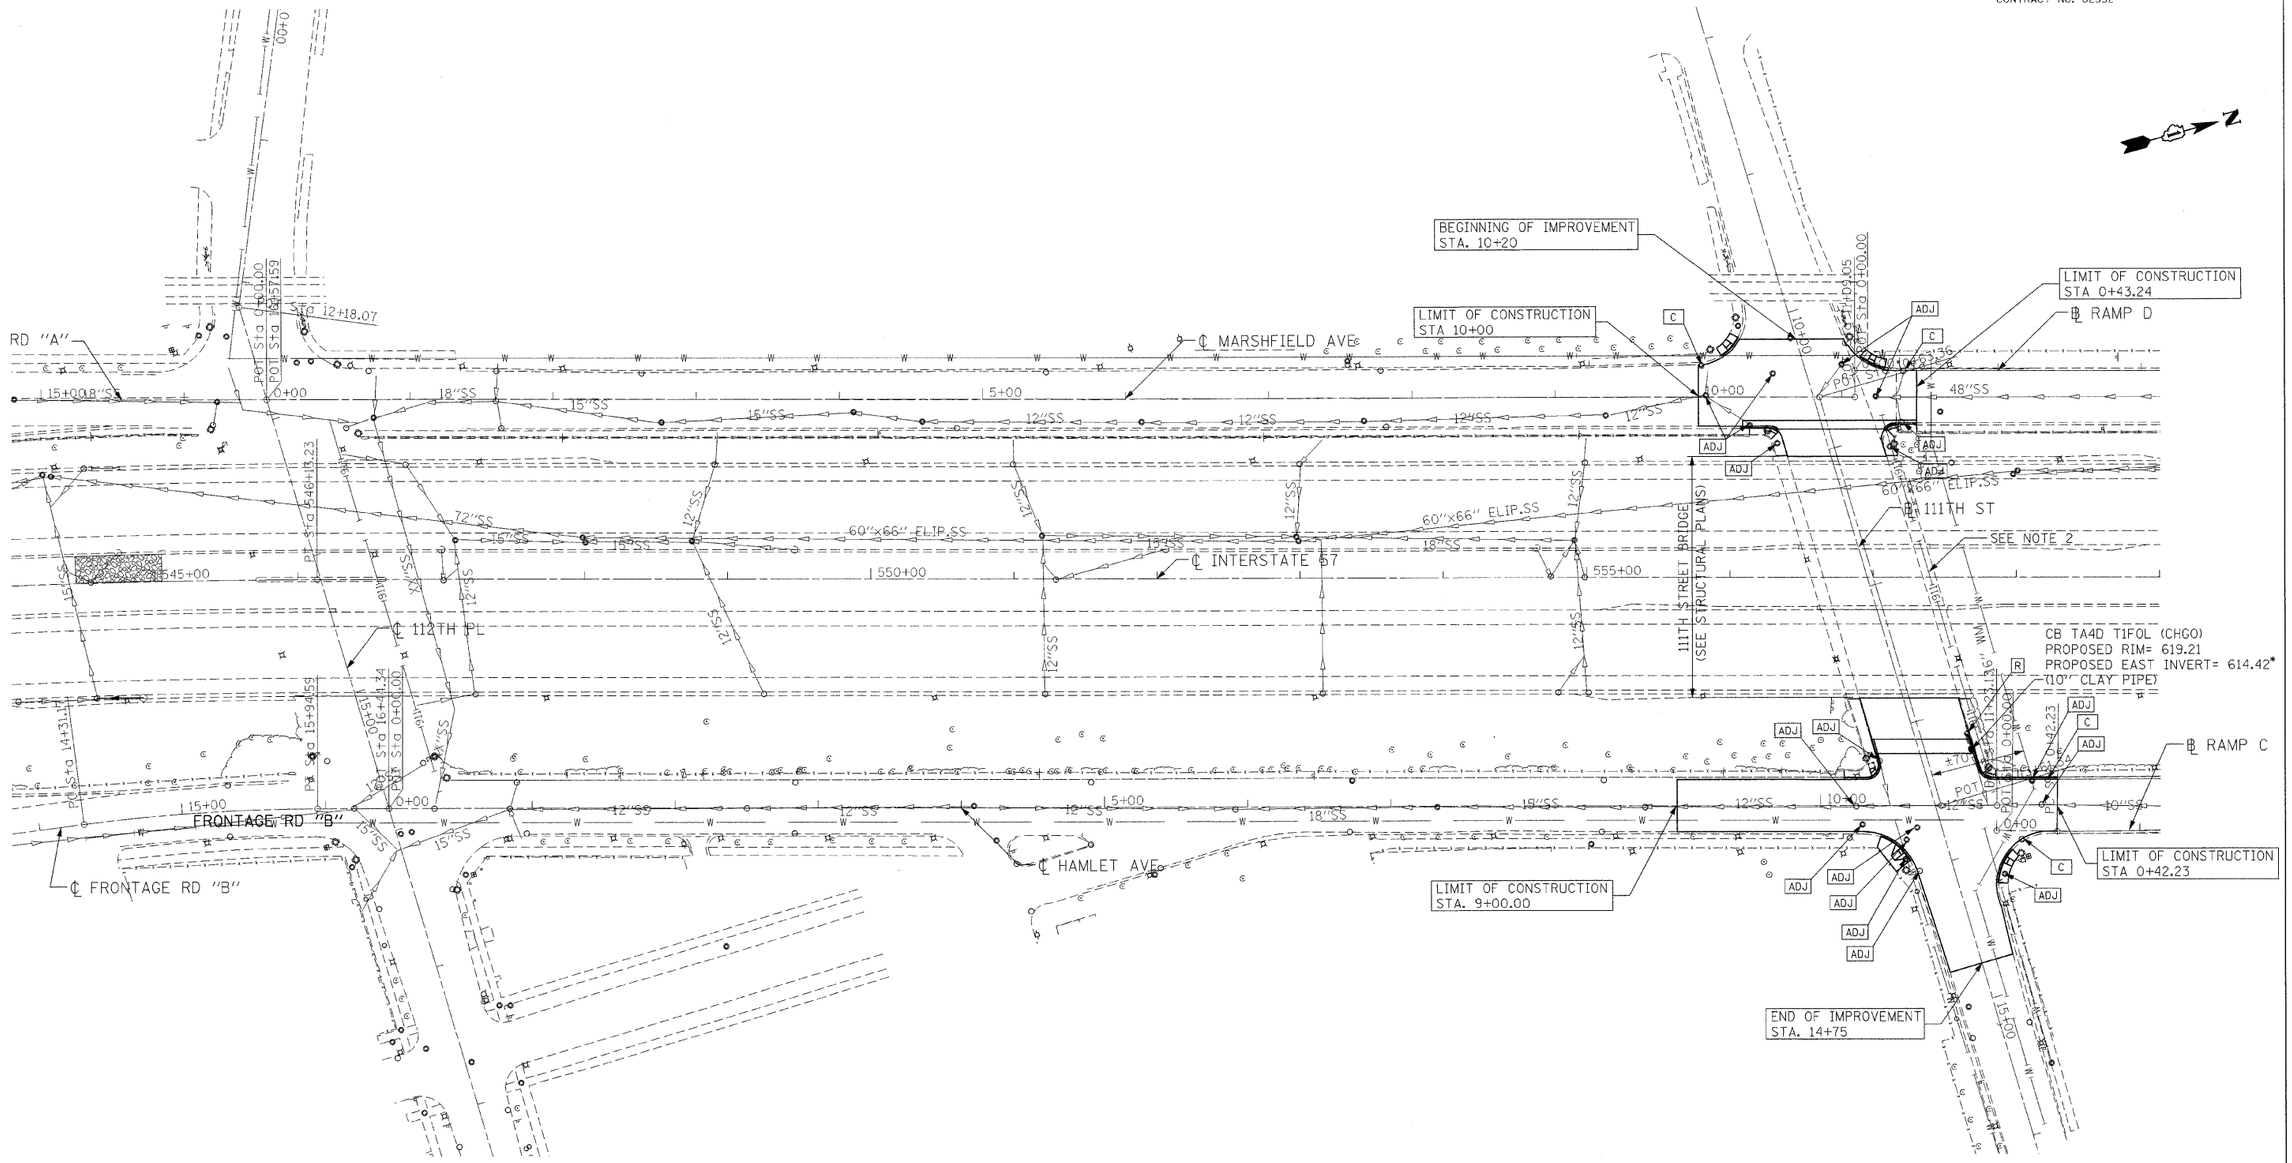

DRAINAGE LEGEND

- EXISTING STORM SEWER
- EXISTING STORM SEWER REMOVAL
- EXISTING INLET
- EXISTING MANHOLE
- EXISTING CATCH BASIN
- PROPOSED CATCH BASIN
- [C] STRUCTURE TO BE CLEANED
- [ADJ] FRAMES & LIDS ADJUSTED, STRUCTURE TO BE CLEANED
- [R] REMOVE

NOTES:

1. SEE BRIDGE PLANS FOR BRIDGE DECK SCUPPER LOCATIONS
2. SEE SHEET 003 NOTE *23 FOR REMOVAL OF 911 CABLES.
3. A 4:1 BITUMINOUS WEDGE SHALL BE PLACED ADJACENT TO ALL ADJUSTED STRUCTURES DURING STAGING OPERATIONS. THE PLACEMENT AND COST OF ALL MATERIALS SHALL BE INCLUDED IN THE COST OF FRAMES & LIDS TO BE ADJUSTED.

* PROPOSED INVERT ELEVATION TO BE VERIFIED IN THE FIELD.

REVISIONS	
NAME	DATE

ILLINOIS DEPARTMENT OF TRANSPORTATION
111TH STREET OVER
F.A.I ROUTE 57 (INTERSTATE 57)

DRAINAGE AND UTILITIES

SCALE: 1"=50' DRAWN BY: BRH
DATE: 01/16/09 CHECKED BY: ACL

TENG
TENG & ASSOCIATES, INC.
ENGINEERS/ARCHITECTS/PLANNERS
205 N. MICHIGAN AVE. CHICAGO, IL 60601
TELEPHONE: 312/616-0000

..\RDW005VHL.DGN, ..\DRA00V77.DGN, ..\DRA00V77.DGN, ..\DRA00N8.DGN, ..\DRA00N8.DGN, ..\DRA00K3.DGN, ..\TSL00MJL.DGN, ..\ALT00SWL.DGN, ..\TTB00MMA.DGN, ..\TFO00UU.DGN, ..\RDW000EN.DGN, ..\RDW000M3A.DGN,
16-2009, 8:42:29 T:\DOCUMENT\93\8601\CIVL\DRAWING\001.DGN
1 2 
MICROSTATION