F.A.I. RTE.	SECTION	COUNTY	TOTAL SHEETS	SHEET NO.
57	2021.1B-R	COOK	101	023
STA.	TO STA.			
FED. ROAD DIST. NO. 1	ILLINOIS	FED. AID PROJECT		

CONTRACT NO. 62532

NOTES:

1. FOR CURB RAMP AND SIDEWALK DETAILS AND GENERAL NOTES SEE SHEETS 059 TO 061
2. ALL SLOPES SHOWN ARE ROUNDED NUMBERS
3. THE WIDTHS OF PAVEMENT MARKINGS FOR CROSSWALKS ARE SHOWN ON PAVEMENT MARKING PLANS
4. FOR DETAILS OF CURB RAMP AND CURB GUTTER SEE SHEET 058
5. KEYSTONE/TOP LANDINS AREA, RAMPS AND SIDE FLARES WILL BE PAID FOR AS PCC SIDEWALK 8"

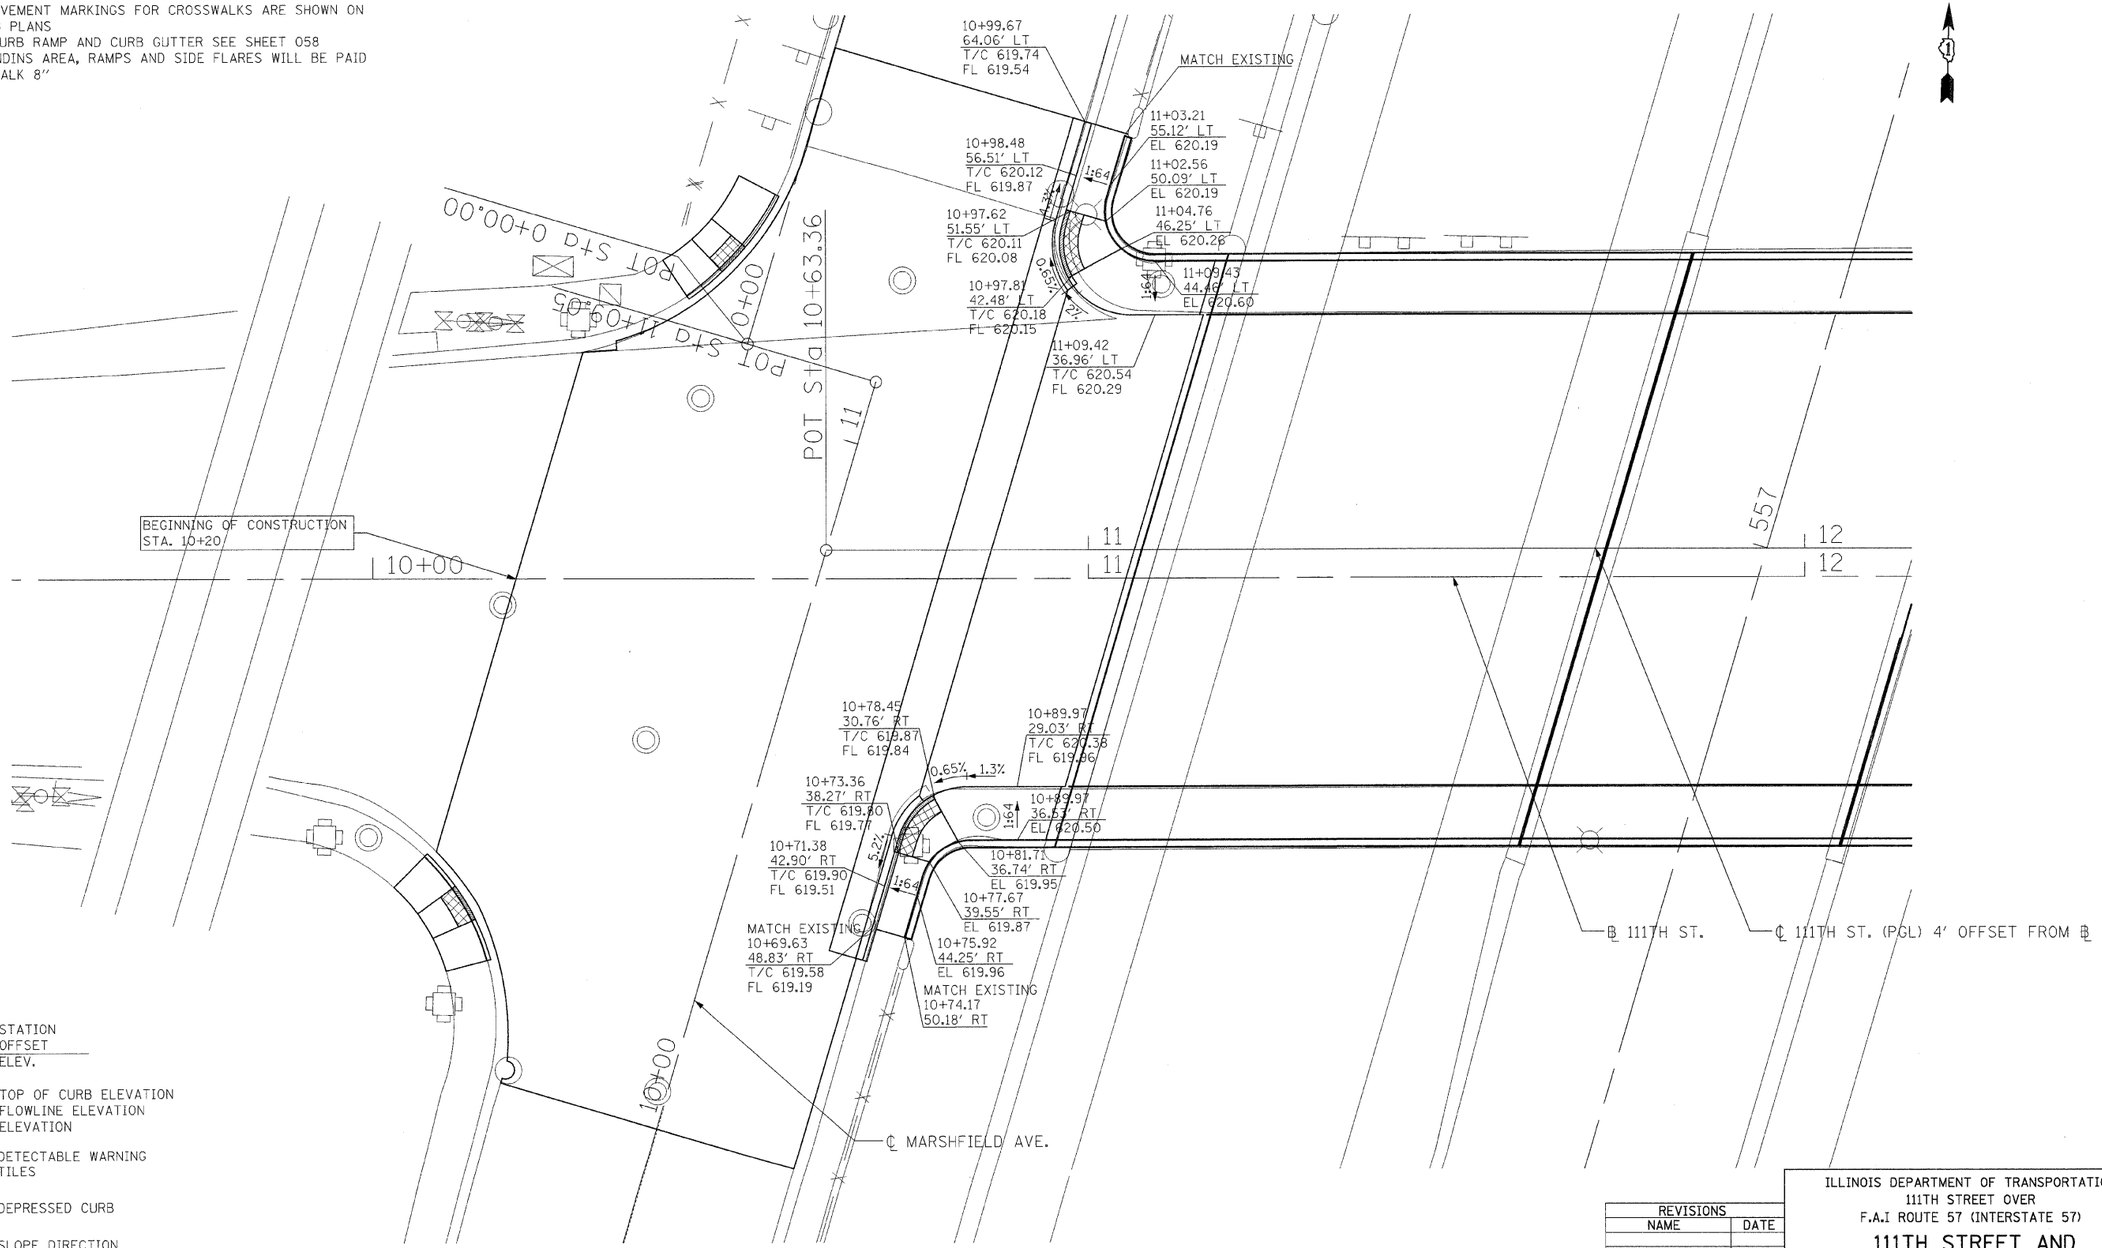

LEGEND

XXX+XX.XX / XX.XX' / XXX.XX	STATION / OFFSET / ELEV.
T/C	TOP OF CURB ELEVATION
FL	FLOWLINE ELEVATION
EL	ELEVATION
	DETECTABLE WARNING TILES
	DEPRESSED CURB
0.5% →	SLOPE DIRECTION SLOPE IN PERCENT
1:64 →	SLOPE DIRECTION SLOPE IN RIDE:RUN

PROPOSED ADA RAMP GRADING PLAN FOR 111TH STREET AND MARSHFIELD AVE.

NOTE: ALL STATIONING MEASURED OFF 111TH STREET ℄ UNLESS OTHERWISE NOTED.

* CONTRACTOR SHALL VERIFY EXISTING ELEVATION PRIOR TO CONSTRUCTION

REVISIONS	
NAME	DATE

ILLINOIS DEPARTMENT OF TRANSPORTATION
111TH STREET OVER
F.A.I ROUTE 57 (INTERSTATE 57)

111TH STREET AND MARSHFIELD AVE ADA SIDEWALK DETAILS

SCALE: 1"=10' DRAWN BY: BRH

DATE: 01/16/09 CHECKED BY: ACL

TENG
TENG & ASSOCIATES, INC.
ENGINEERS/ARCHITECTS/PLANNERS
205 N. MICHIGAN AVE. CHICAGO, IL 60601
TELEPHONE: 312/616-0000

..\ALTOON8#.DGN, ..\TP00GUN.DGN, ..\TB00WWA.DGN, ..\ALTOON8#.DGN, ..\SUROONSV.DGN, ..\RDW00TBE.DGN, ..\AG-SCRATCH-V7.DGN
T:\DOCUMENT\NS3060R\CIVIL\GEN\DGN\C06V7.DGN
HECHTBR
1-6-2009, M4289
1 2 