F. A. RTE.	SECTION	COUNTY	TOTAL SHEETS	SHEET NO.
1332	(3071,3071A & 3072) RS-3	Cook	38	18
STA.		TO STA.		
FED. ROAD DIST. NO. 7	ILLINOIS	FED. AID PROJECT		

CONTRACT NO. 62755

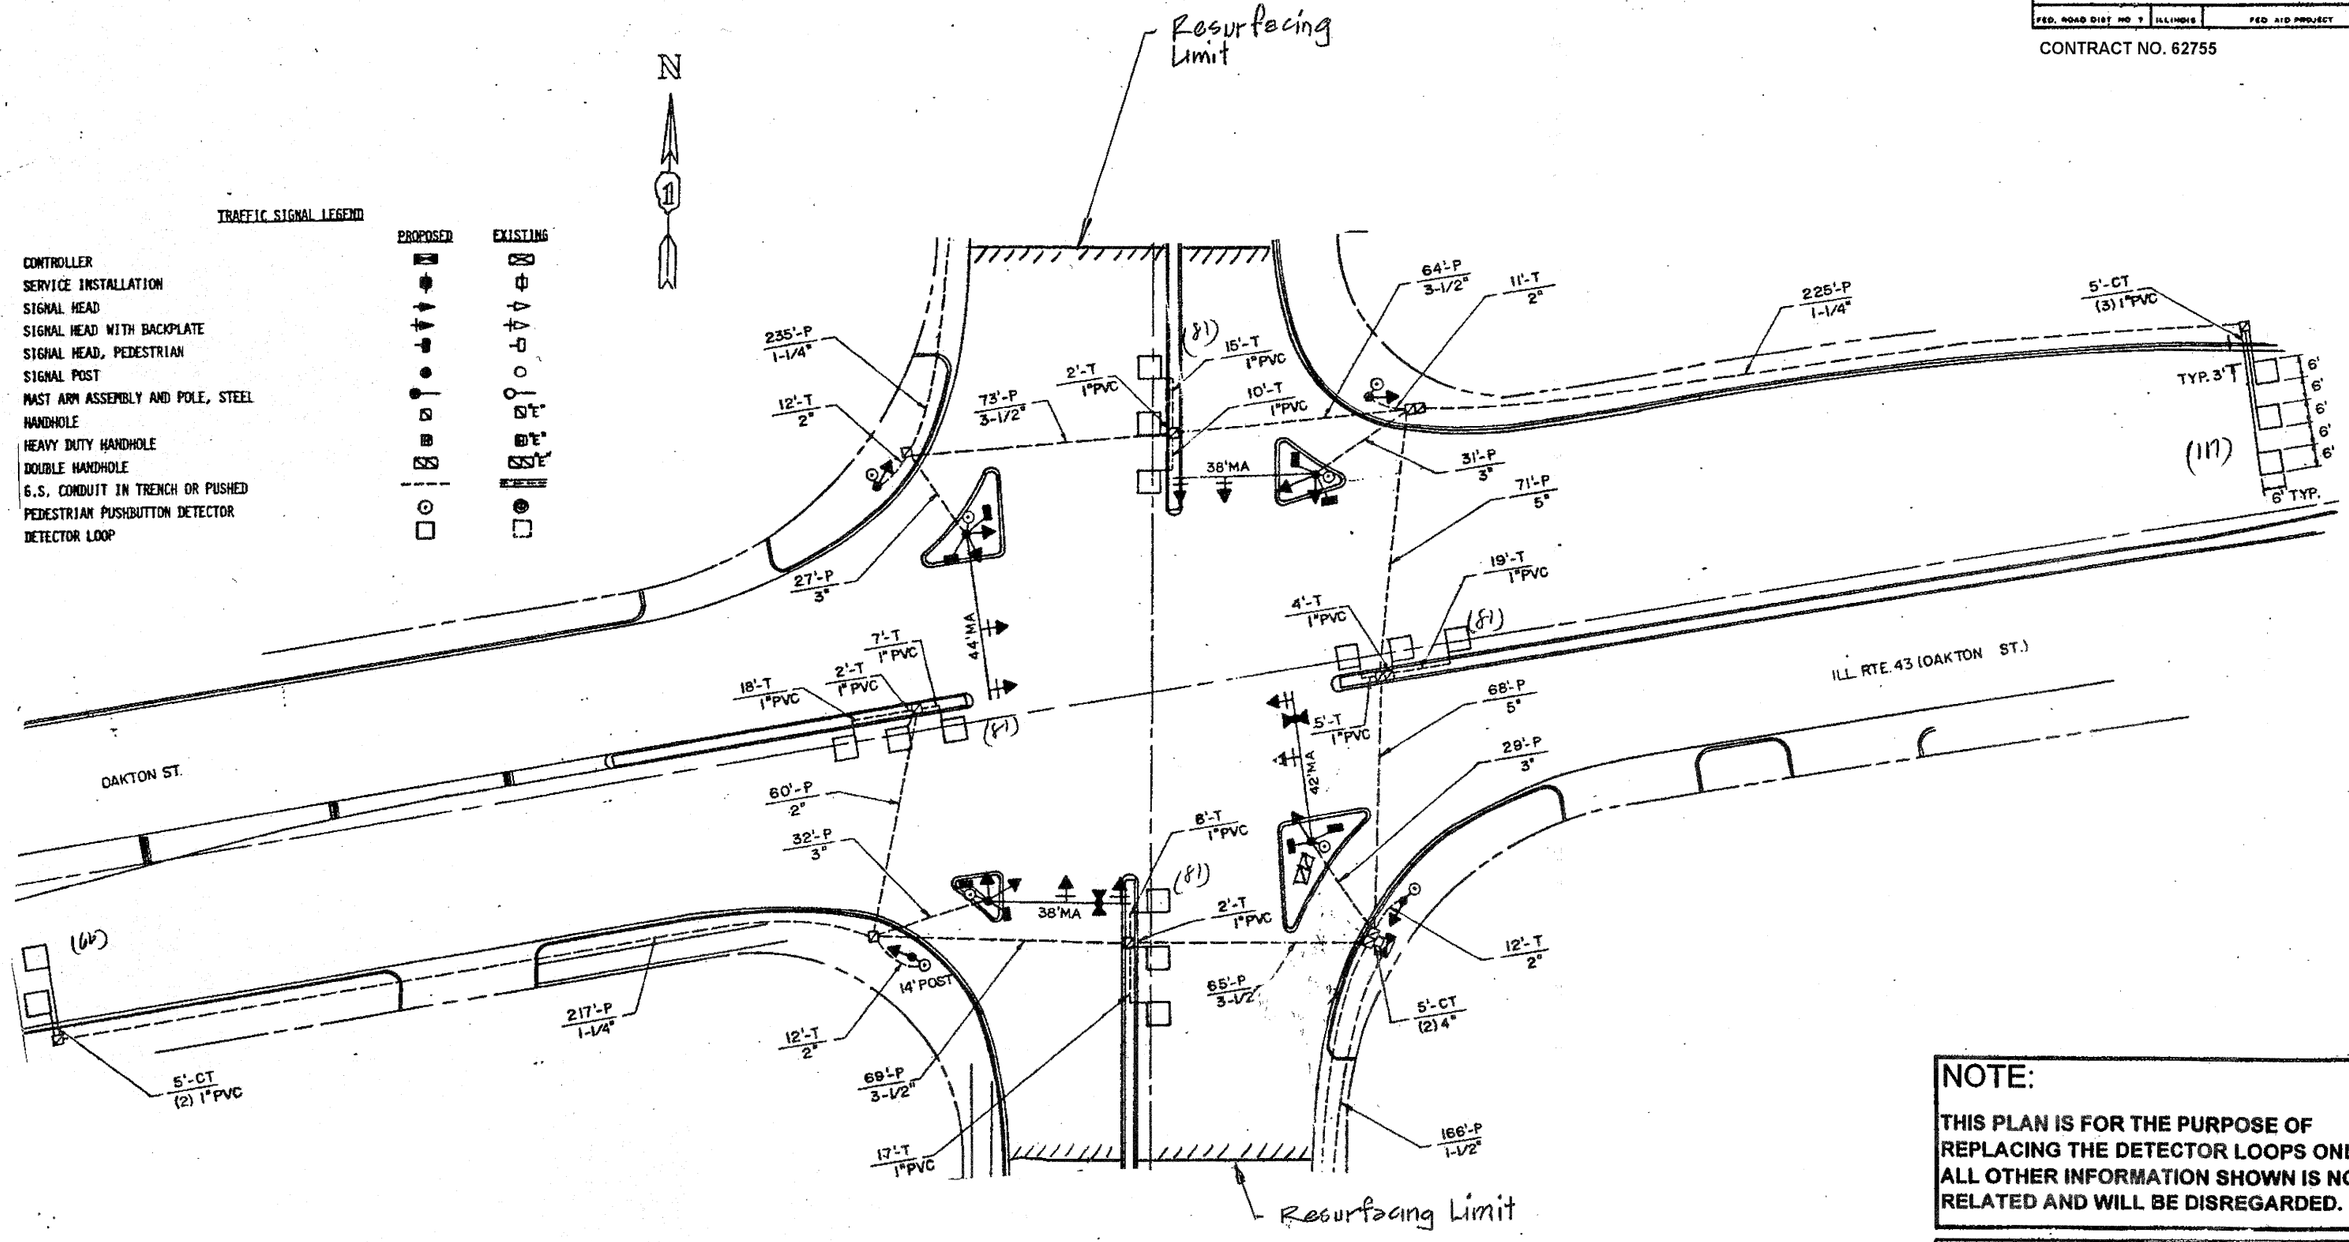

REPLACE ALL DETECTOR LOOPS AS SHOWN

(WITHIN THE RESURFACING LIMITS)

CODE NO.	QUANTITY	UNIT	ITEM
80600600	507	Foot	Detector Loop Replacement

NOTE:

THIS PLAN IS FOR THE PURPOSE OF REPLACING THE DETECTOR LOOPS ONLY. ALL OTHER INFORMATION SHOWN IS NOT RELATED AND WILL BE DISREGARDED.

REVISIONS	
NAME	DATE

ILLINOIS DEPARTMENT OF TRANSPORTATION

DETECTOR LOOP REPLACEMENT

OAKTON ST. (IL-43) @ WAUKEGAN RD.

SCALE: NONE

DATE JAN. 2009

DRAWN BY JHE
DESIGNED BY JHE
CHECKED BY DAD