F.A.P RTE.	SECTION	COUNTY	TOTAL SHEETS	SHEET NO.
535	11BRS-4	LAKE	35	25
FED. ROAD DIST. NO.	ILLINOIS	CONTRACT NO. 62779		

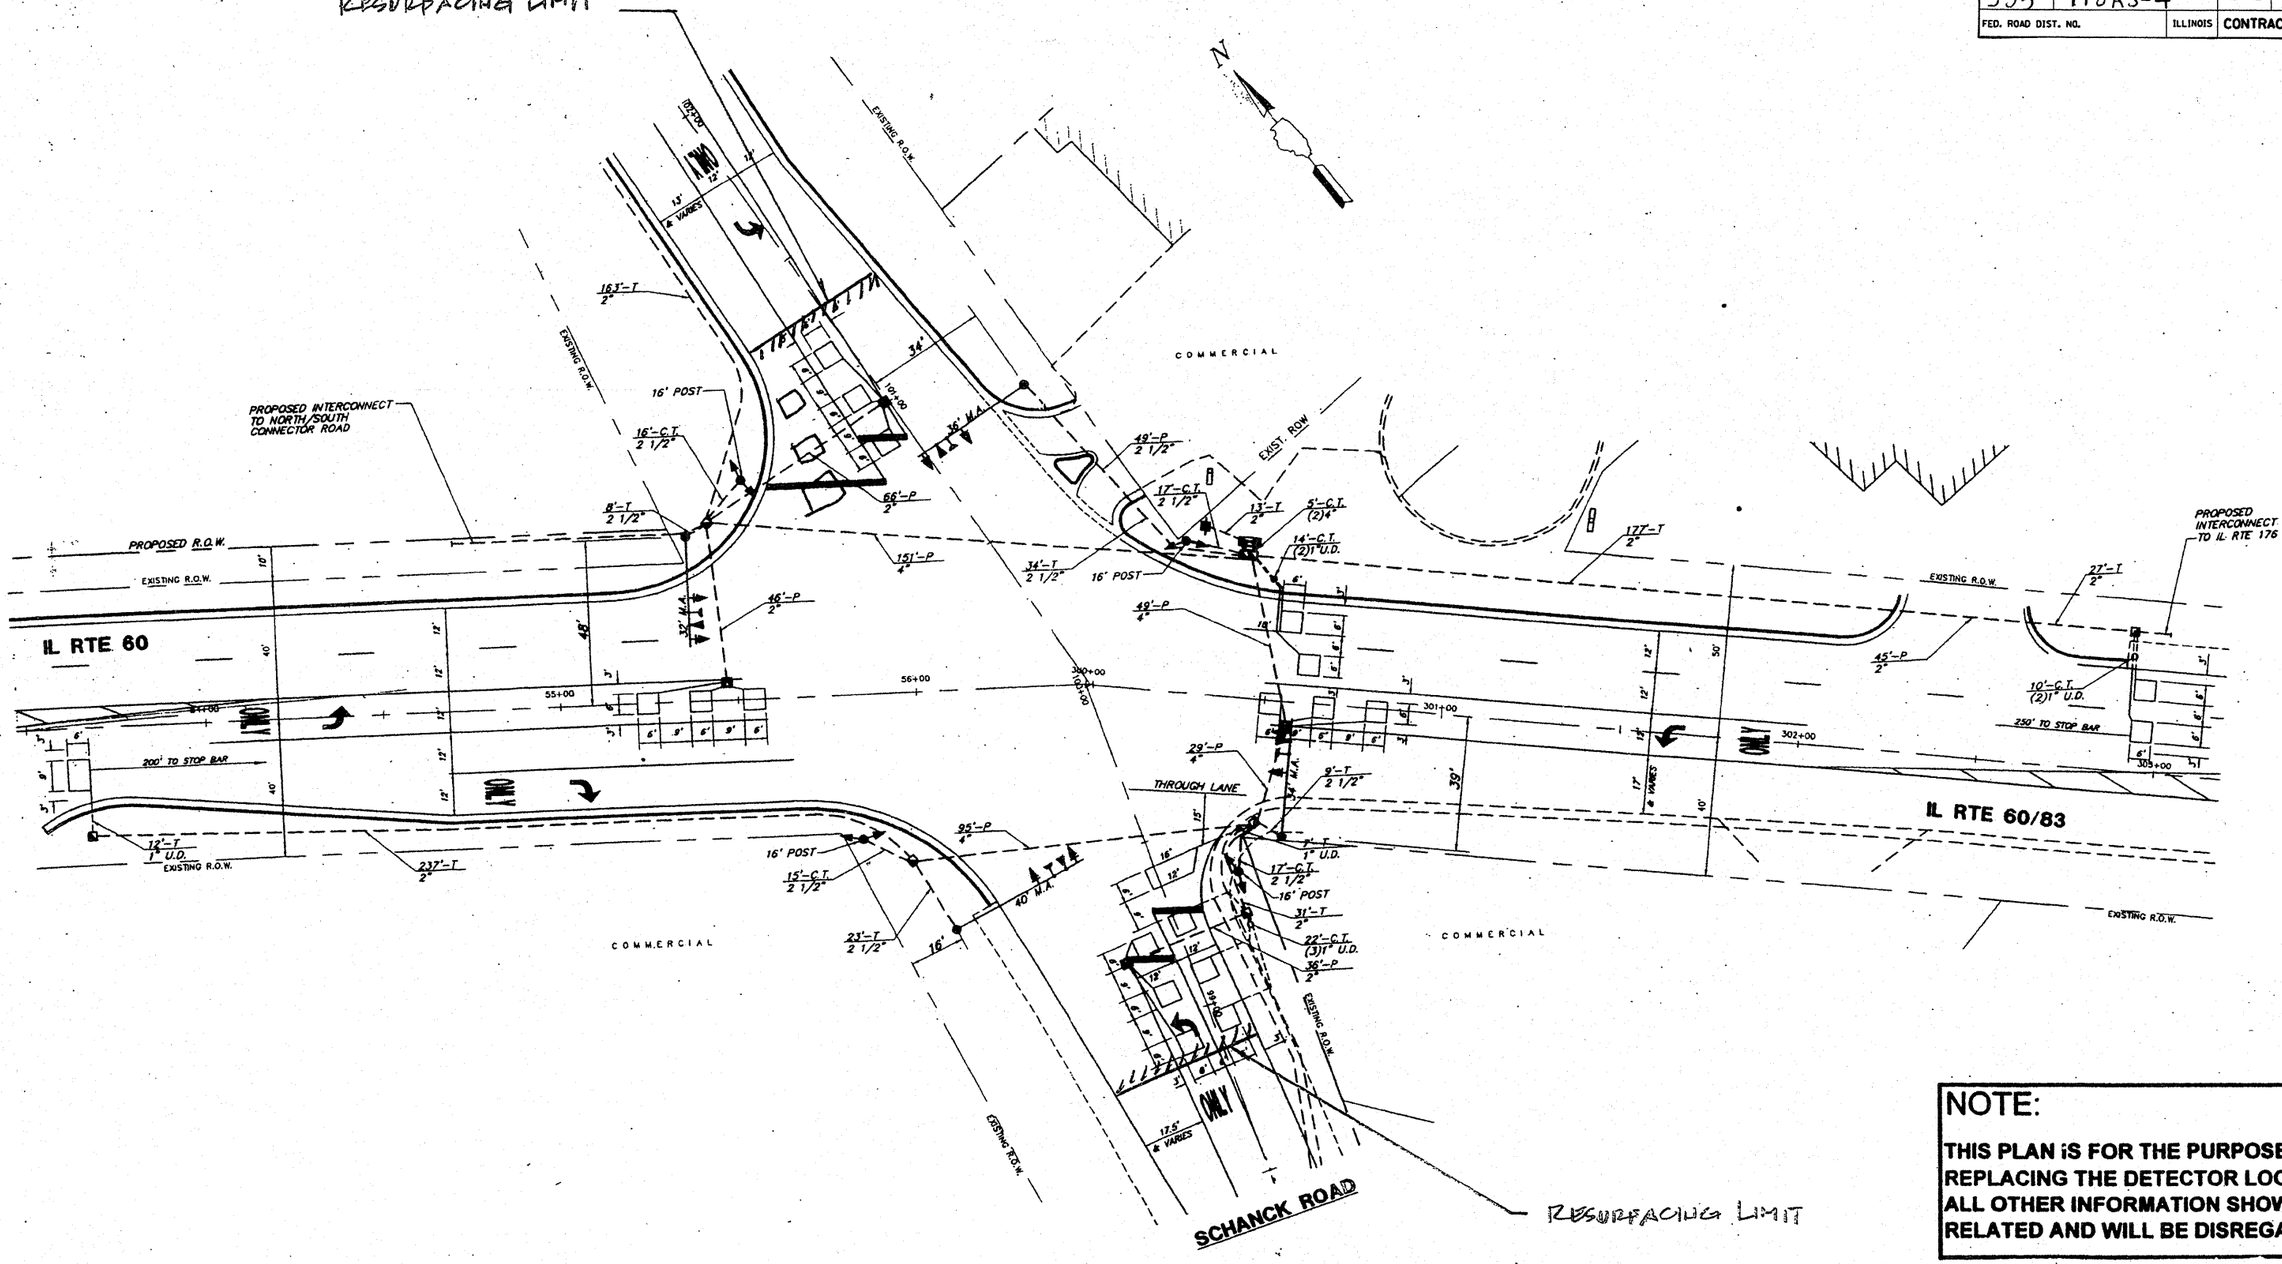

REPLACE ALL DETECTOR LOOPS AS SHOWN

(WITHIN THE RESURFACING LIMITS)

CODE NO.	QUANTITY	UNIT	ITEM
80600600		Foot	Detector Loop Replacement

NOTE:

THIS PLAN IS FOR THE PURPOSE OF REPLACING THE DETECTOR LOOPS ONLY. ALL OTHER INFORMATION SHOWN IS NOT RELATED AND WILL BE DISREGARDED.

REVISIONS	
NAME	DATE

ILLINOIS DEPARTMENT OF TRANSPORTATION

DETECTOR LOOP REPLACEMENT

IL. RTE. 60/83 @ SCHANCK ROAD

SCALE: NONE

DATE JAN. 2009

DRAWN BY JHE
DESIGNED BY: JHE
CHECKED BY DAD