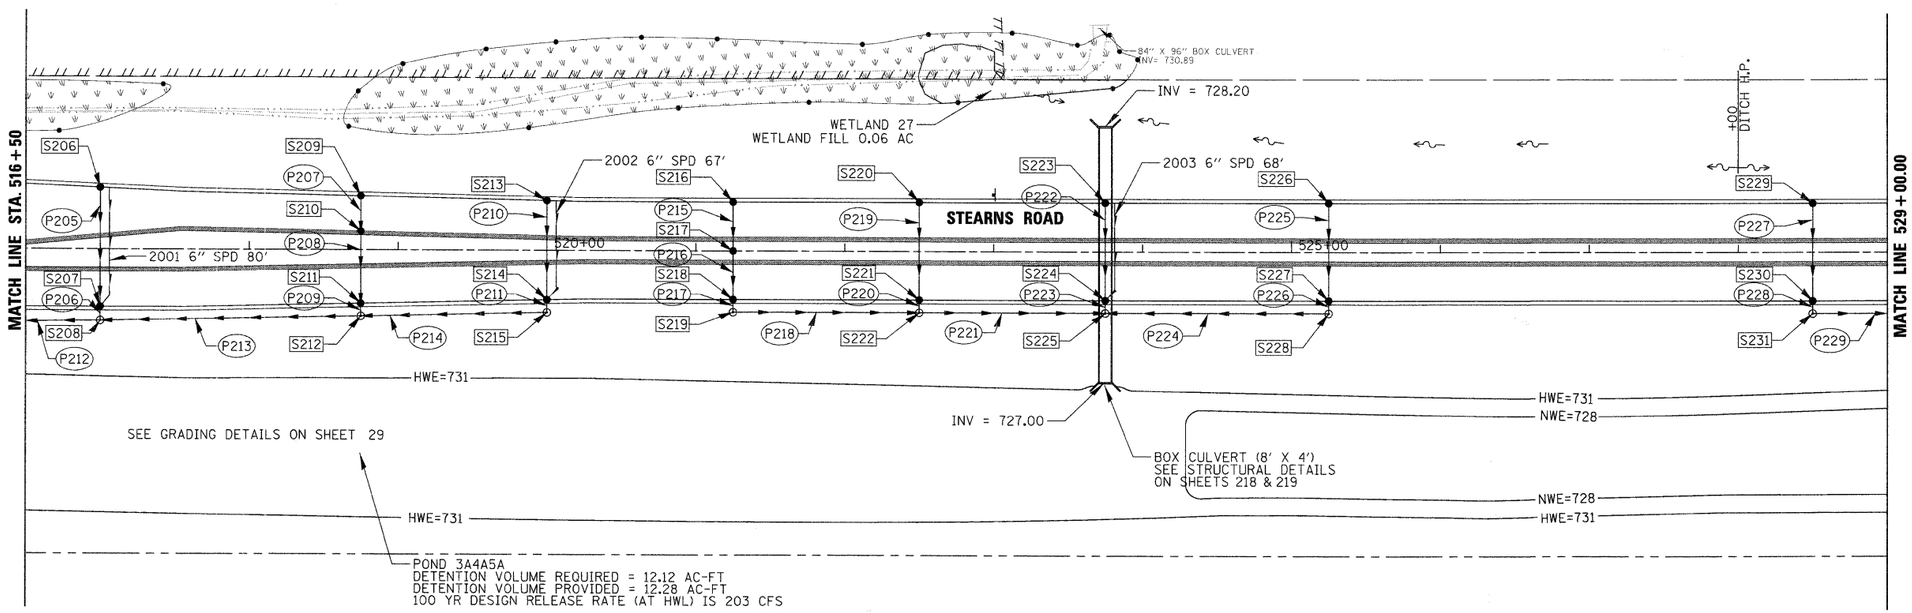

PLAN
SURVEYED
PLOTTED
ALIGNMENT CHECKED
PT. OF BEG. PT. OF END
NOTE BOOK
NO.
DATE
BY

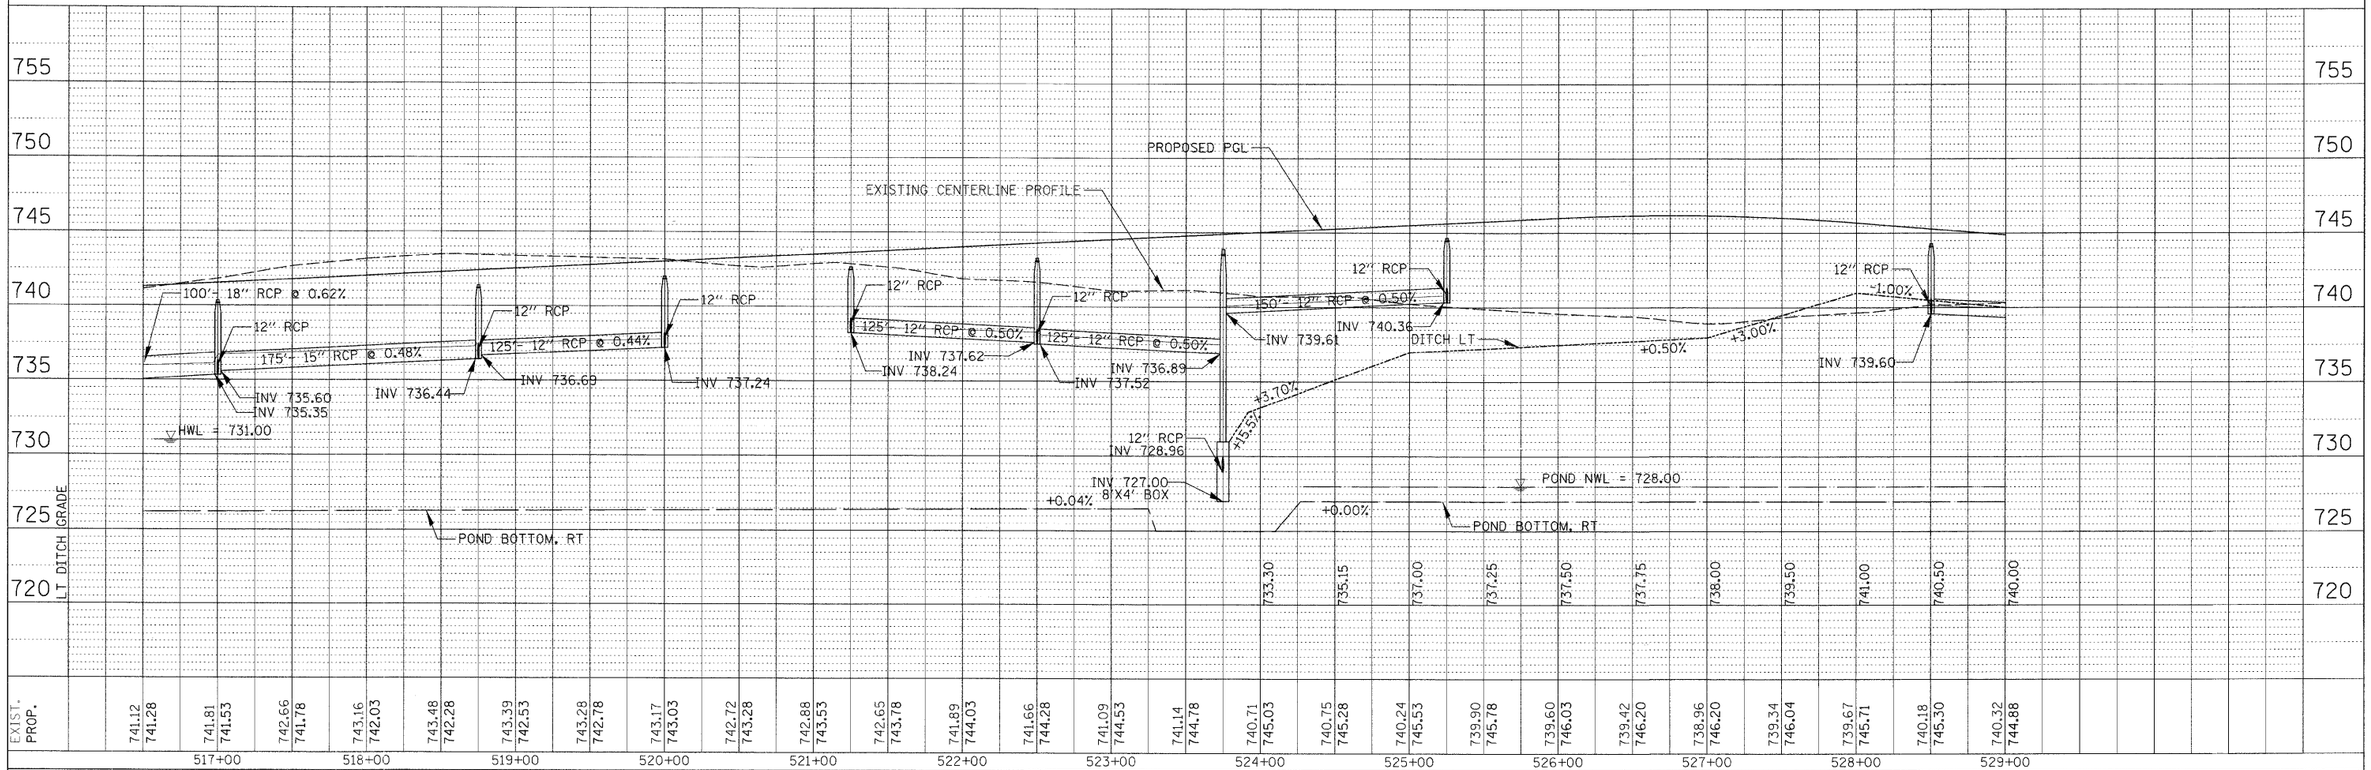

PROFILE
SURVEYED
PLOTTED
GRADES CHECKED
STAN. NOTES
STRUCTURE NO(S).
NOTE BOOK
NO.
DATE
BY

FILE NAME = DPP_070793_STEARNS_02.SHT	USER NAME = MWORMAN	DESIGNED JOC	REVISED -
	VERT. SCALE = 1" = 5'	DRAWN MYG	REVISED -
	PLOT SCALE = 50'	CHECKED CW	REVISED -
	PLOT DATE = 1/16/2009	DATE - 01/16/09	REVISED -

STATE OF ILLINOIS
DEPARTMENT OF TRANSPORTATION

DRAINAGE AND UTILITIES – STEARNS ROAD

SCALE: 1"= 50' | SHEET NO. OF SHEETS | STA. 516+00.00 TO STA. 529+00.00

F.A.P. RTE.	SECTION	COUNTY	TOTAL SHEETS	SHEET NO.
361	06-00214-20-BR	KANE	320	60
		CONTRACT NO. 63075		
FED. ROAD DIST. NO. 1	ILLINOIS	FED. AID PROJECT		