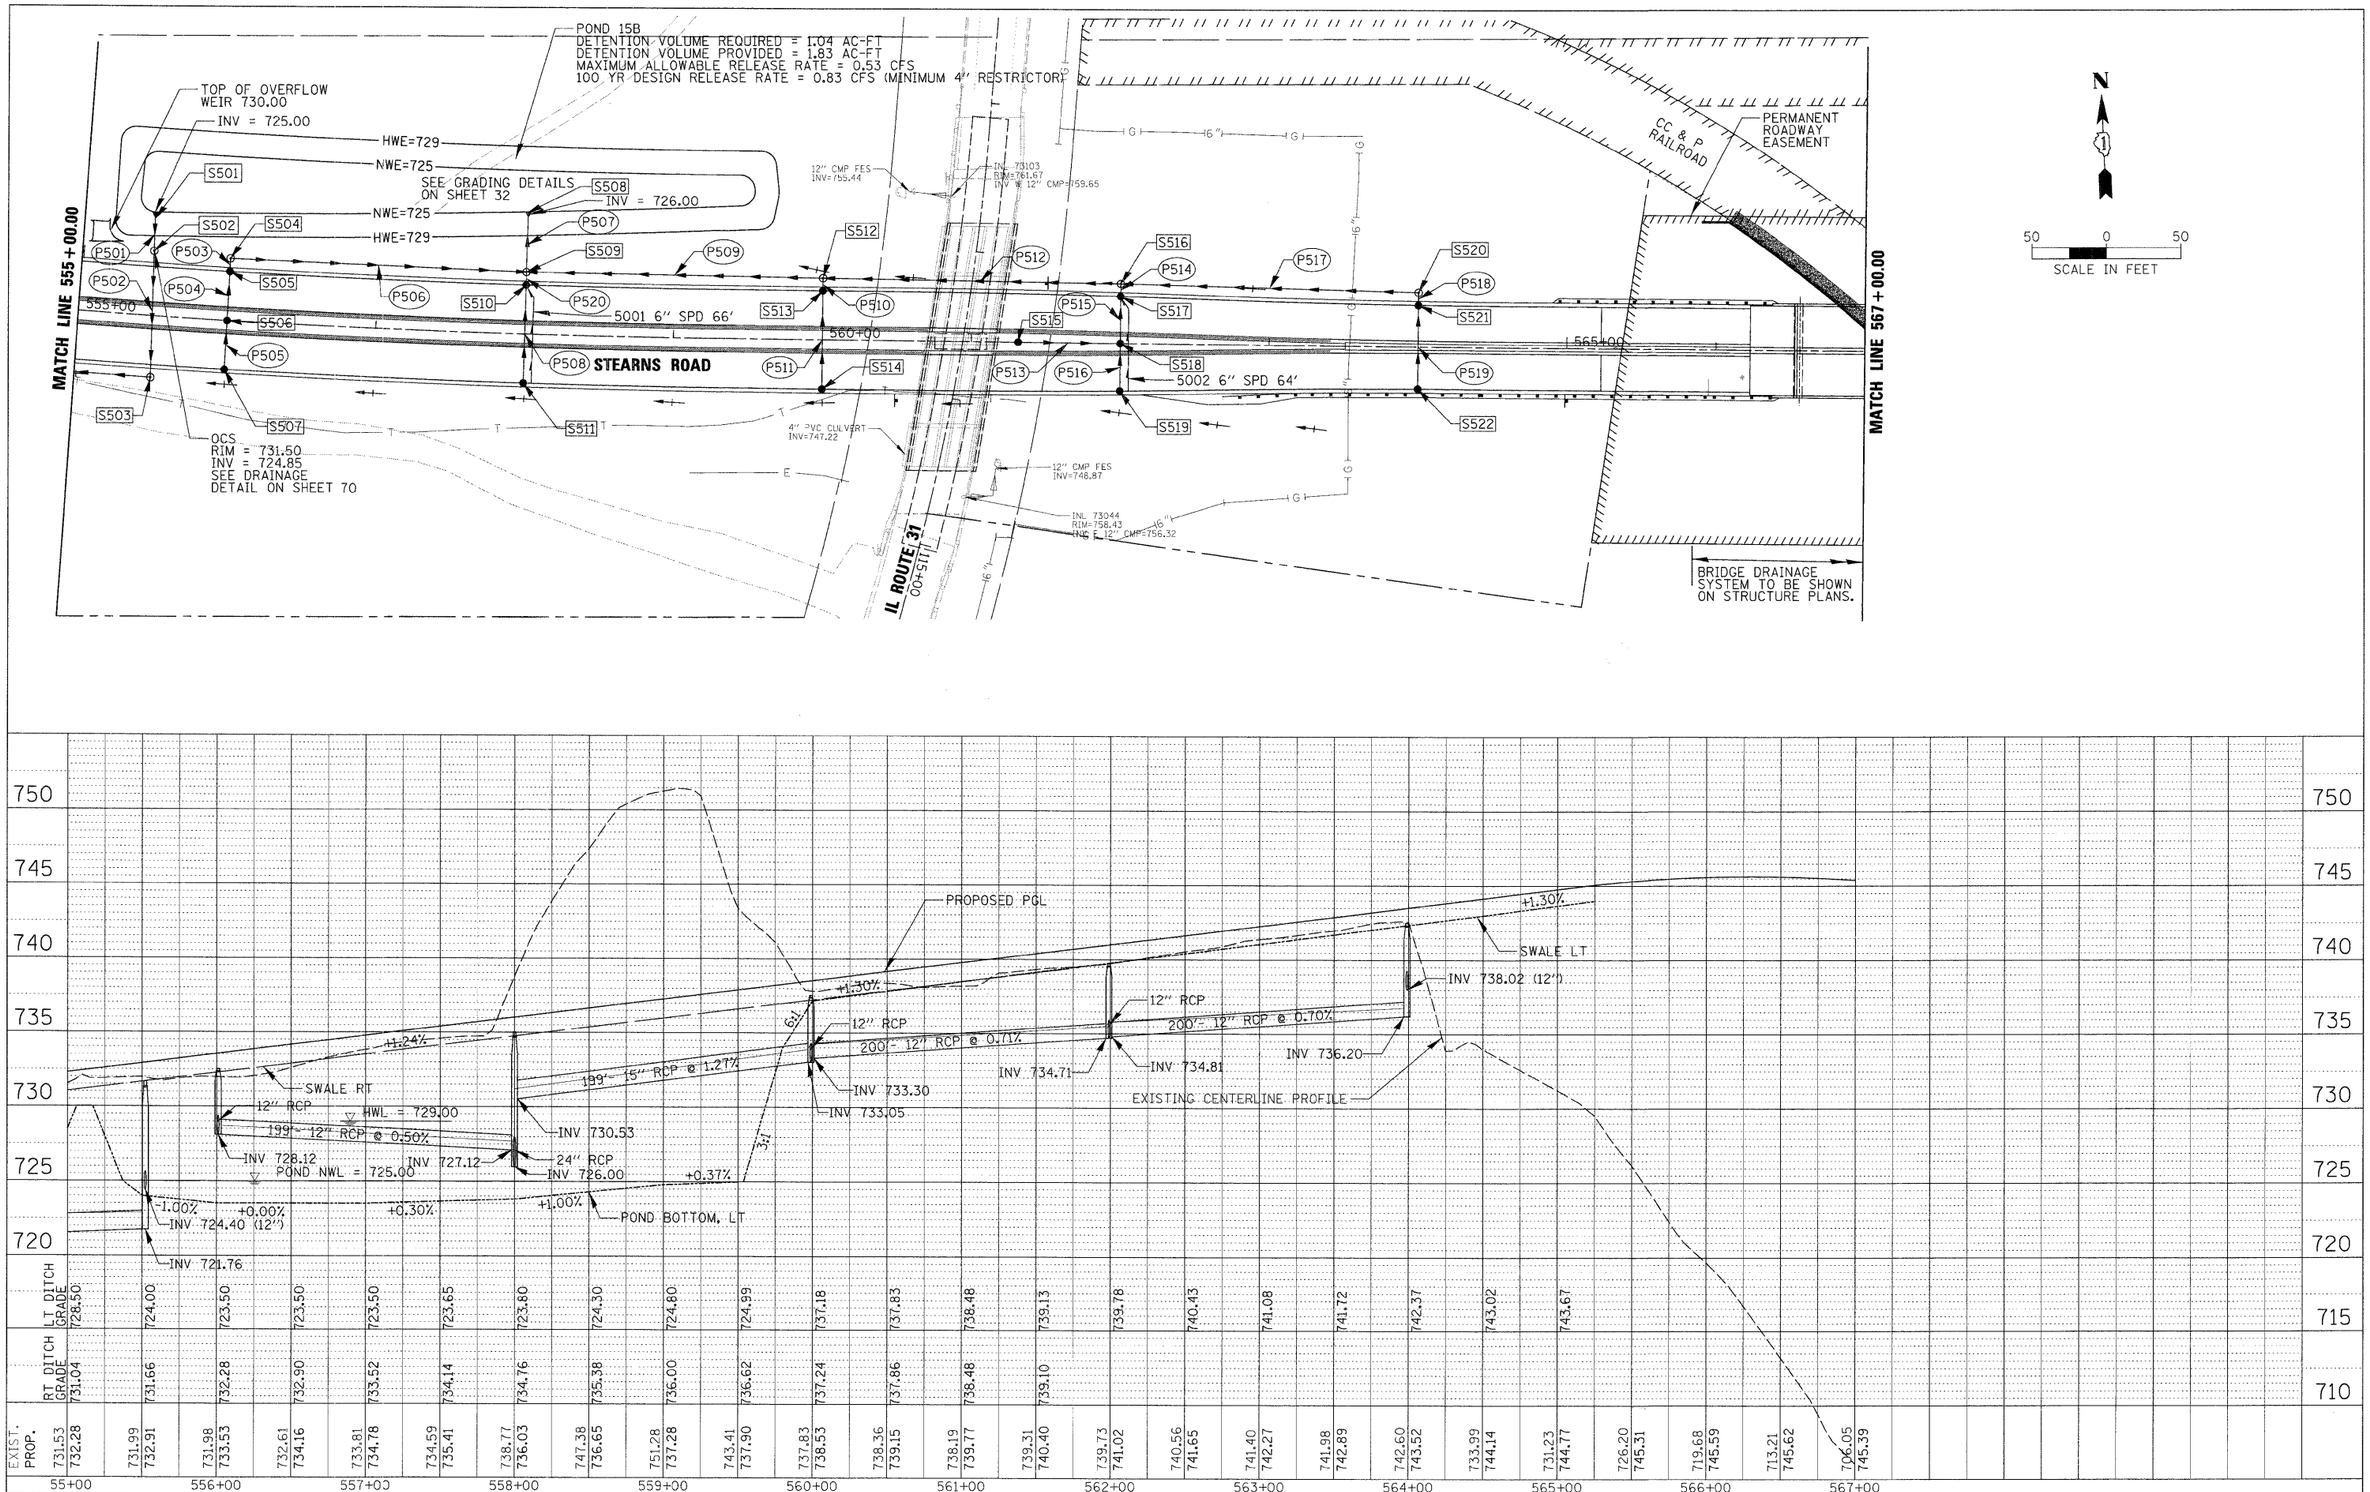

FILE NAME = DPP_070793_STEARNS_05.SHT	USER NAME = MWORMAN	DESIGNED JOC	REVISED -
	VERT. SCALE = 1" = 5'	DRAWN MYG	REVISED -
	PLOT SCALE = 50'	CHECKED CW	REVISED -
	PLOT DATE = 1/16/2009	DATE - 01/16/09	REVISED -

STATE OF ILLINOIS
DEPARTMENT OF TRANSPORTATION

DRAINAGE AND UTILITIES - STEARNS ROAD

SCALE: 1"= 50' | SHEET NO. OF SHEETS | STA. 555+00.00 TO STA. 567+00.00

F.A.P. RTE.	SECTION	COUNTY	TOTAL SHEETS	SHEET NO.
361	06-00214-20-BR	KANE	320	63

CONTRACT NO. 63075

FED. ROAD DIST. NO. 1 | ILLINOIS | FED. AID PROJECT