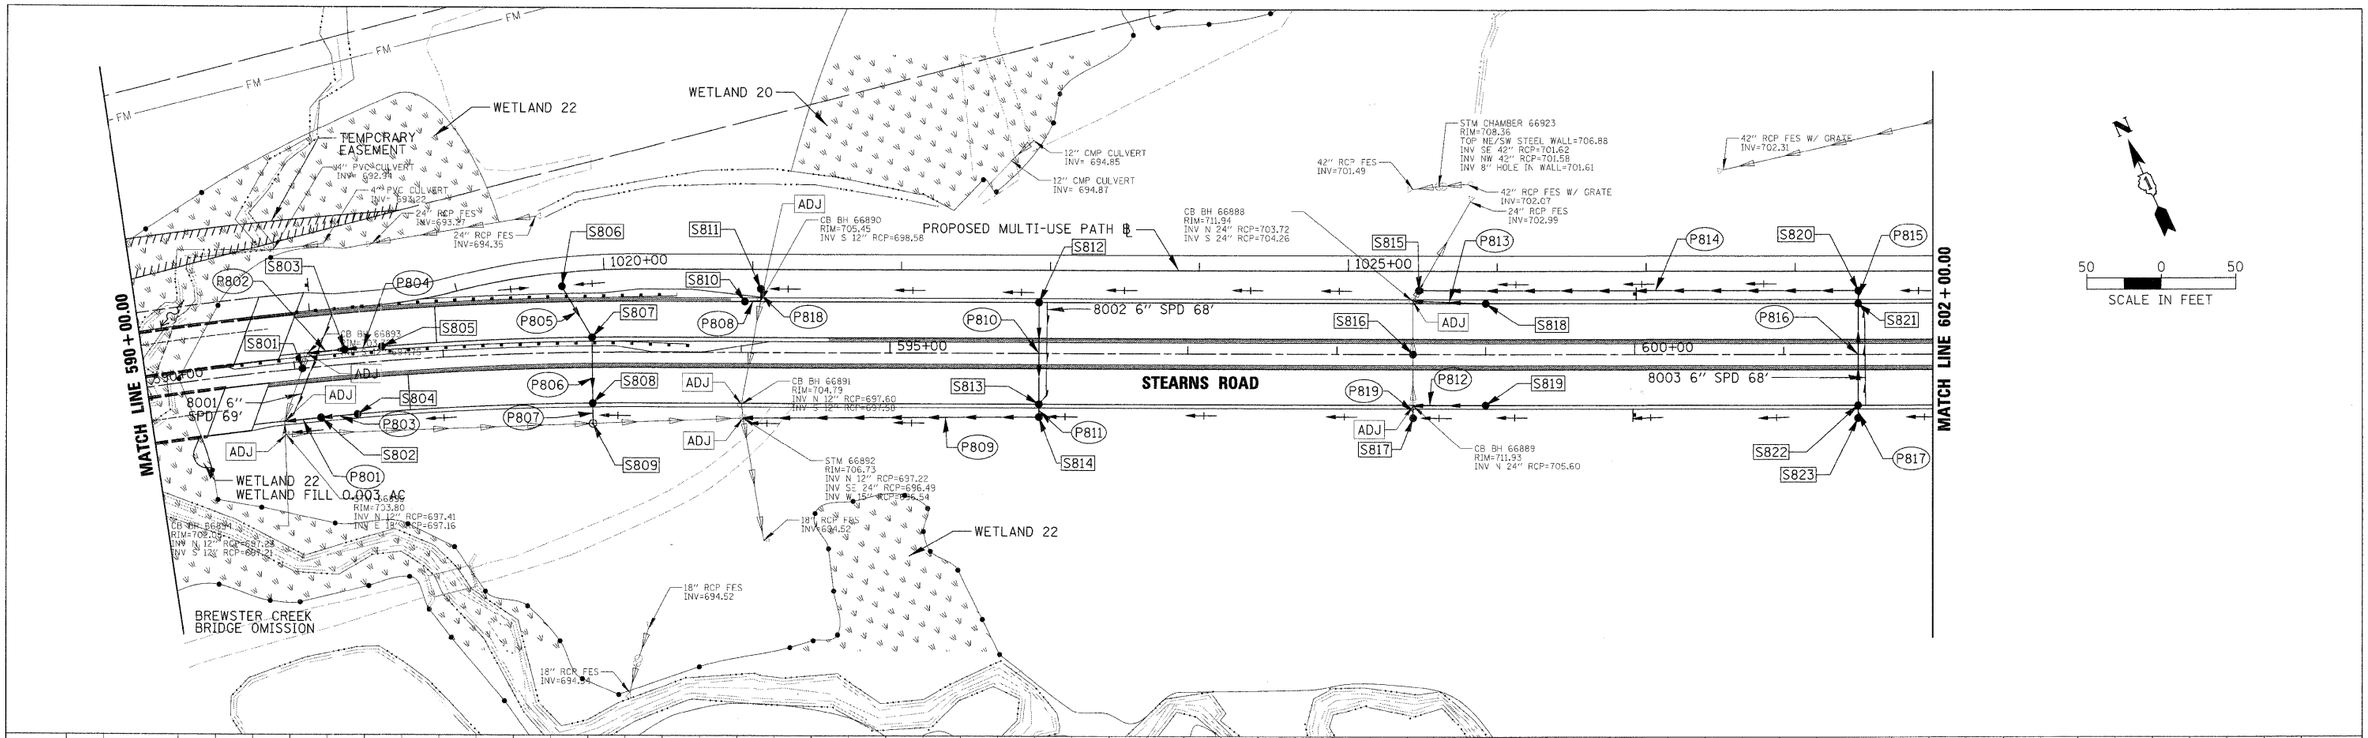

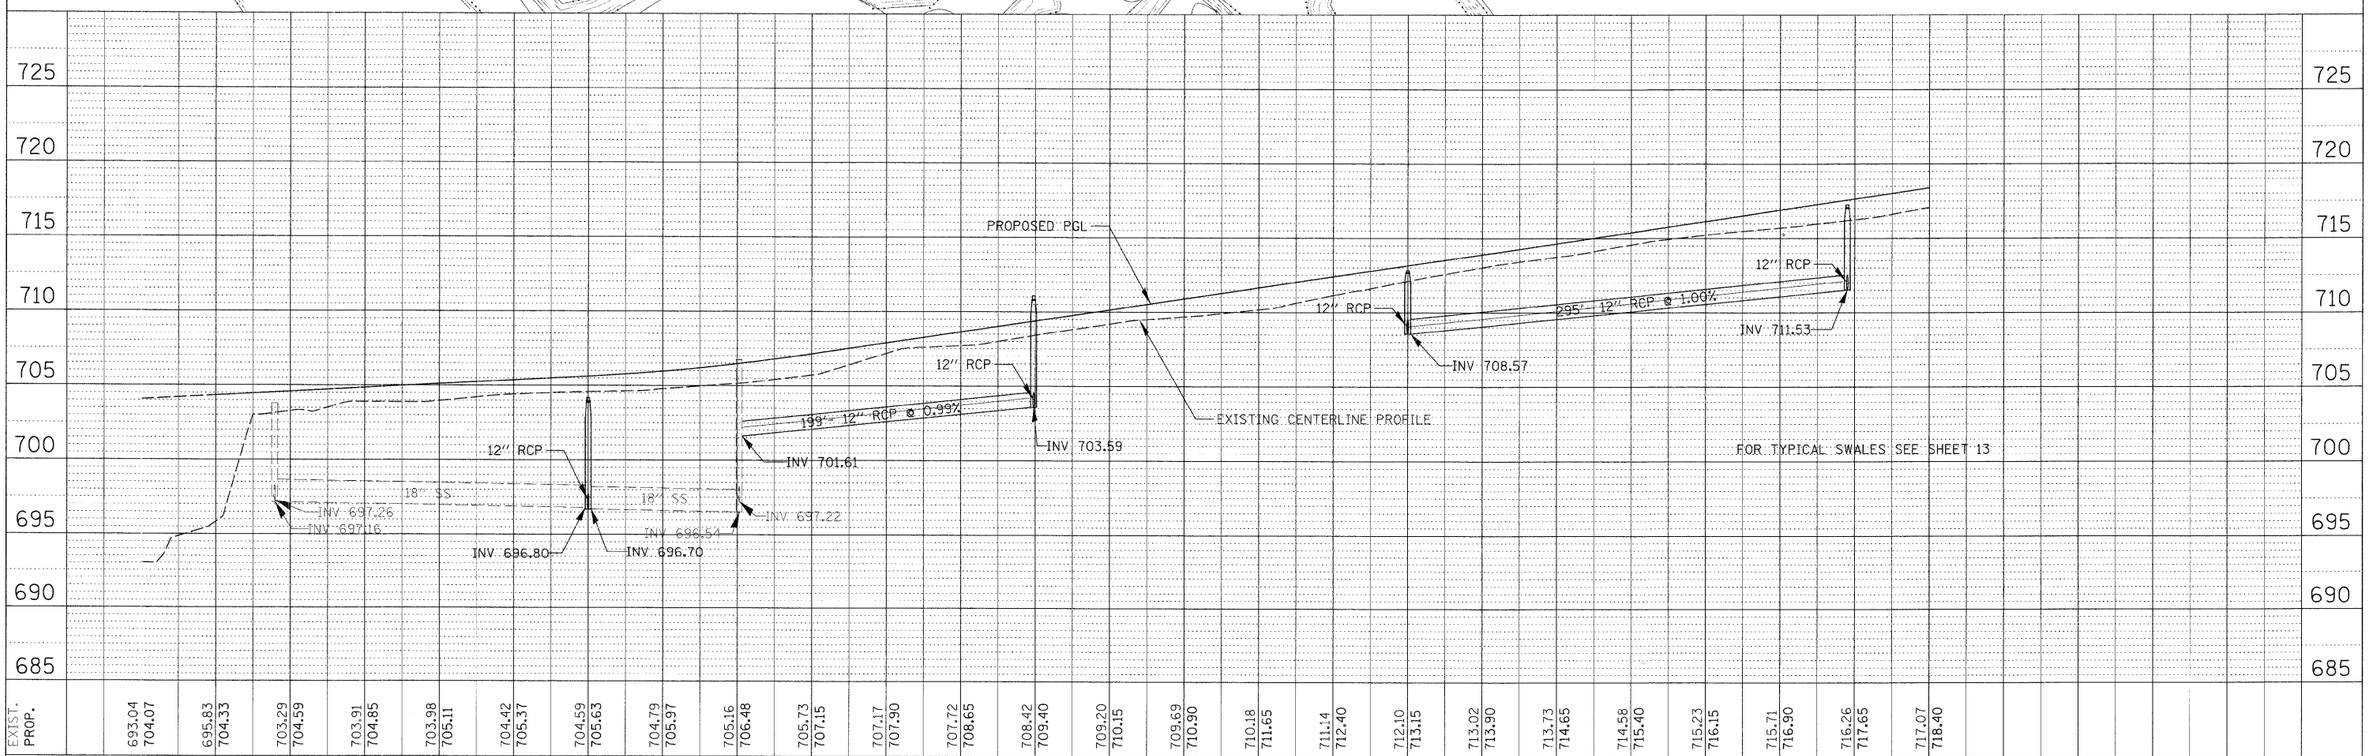

FILE NAME = DPP_070793_STEARNS_08.SHT	USER NAME = MWORMAN	DESIGNED JOC	REVISED -
	VERT. SCALE = 1" = 5'	DRAWN MYG	REVISED -
	PLOT SCALE = 50'	CHECKED CW	REVISED -
	PLOT DATE = 1/16/2009	DATE - 01/16/09	REVISED -

STATE OF ILLINOIS
DEPARTMENT OF TRANSPORTATION

DRAINAGE AND UTILITIES - STEARNS ROAD

SCALE: 1"= 50' | SHEET NO. OF SHEETS | STA. 590+00.00 TO STA. 602+00.00

F.A.P. RTE.	SECTION	COUNTY	TOTAL SHEETS	SHEET NO.
361	06-00214-20-BR	KANE	320	66
		CONTRACT NO. 63075		
FED. ROAD DIST. NO. 1	ILLINOIS	FED. AID PROJECT		

PLAN: SURVEYED / PLOTTED / ALIGNMENT CHECKED / RT. OF WAY CHECKED / CADD FILE NAME / NOTE BOOK NO. / BY / DATE

PROFILE: SURVEYED / PLOTTED / GRADES CHECKED / B.M. NOTED / STRUCTURE NOTATNS CHKD / NOTE BOOK NO. / BY / DATE