CONTRACT NO. 63075

F.A.P. RTE.	SECTION	COUNTY	TOTAL SHEETS	SHEET NO.
361	06-00214-20-BR	KANE	320	183
STA. 511+80.00		TO STA. 609+14.92		
FED. ROAD DIST. NO. 7	ILLINOIS	FED. AID PROJECT		

SHEET NO. S78 OF S108

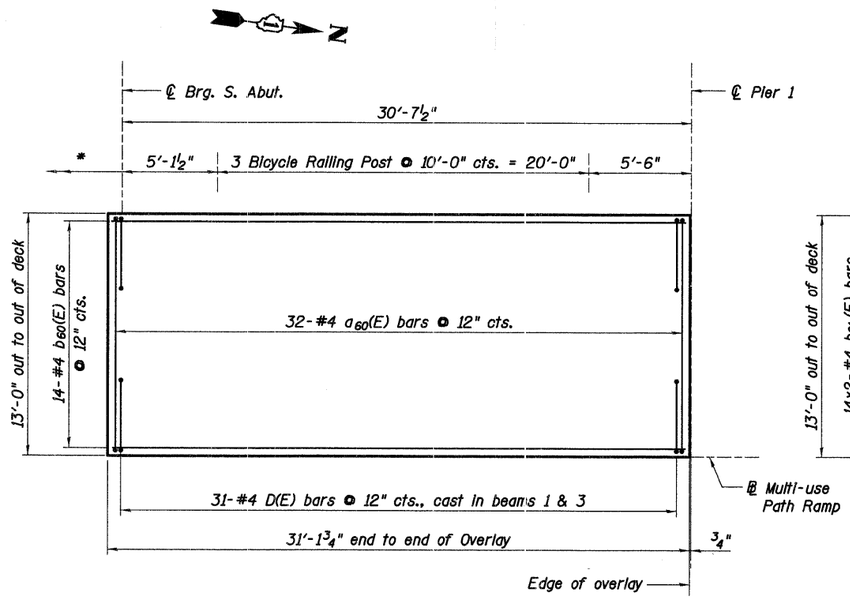

PLAN - TYPICAL END SPAN

(Span 1 shown Span 12 opposite hand)

* Post Spacing extends onto Bridge Approach

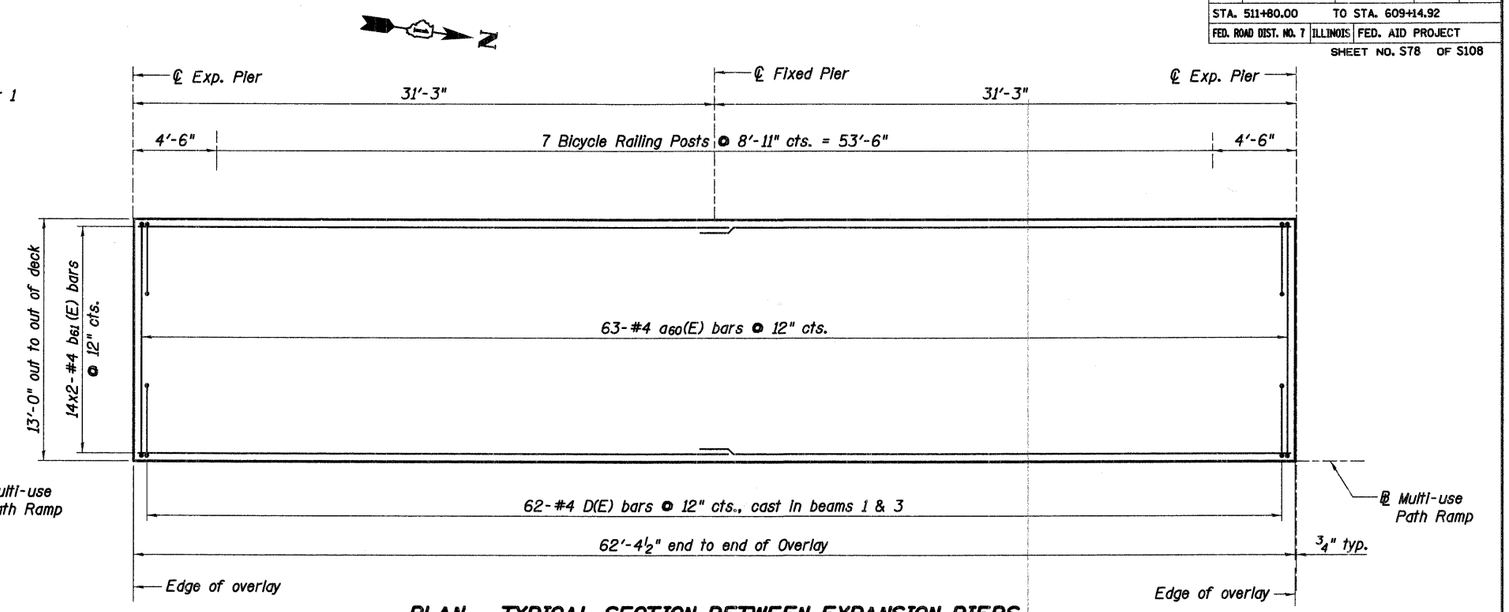

PLAN - TYPICAL SECTION BETWEEN EXPANSION PIERS

(3 sections required as shown spans 2&3, 8&9, 10&11)

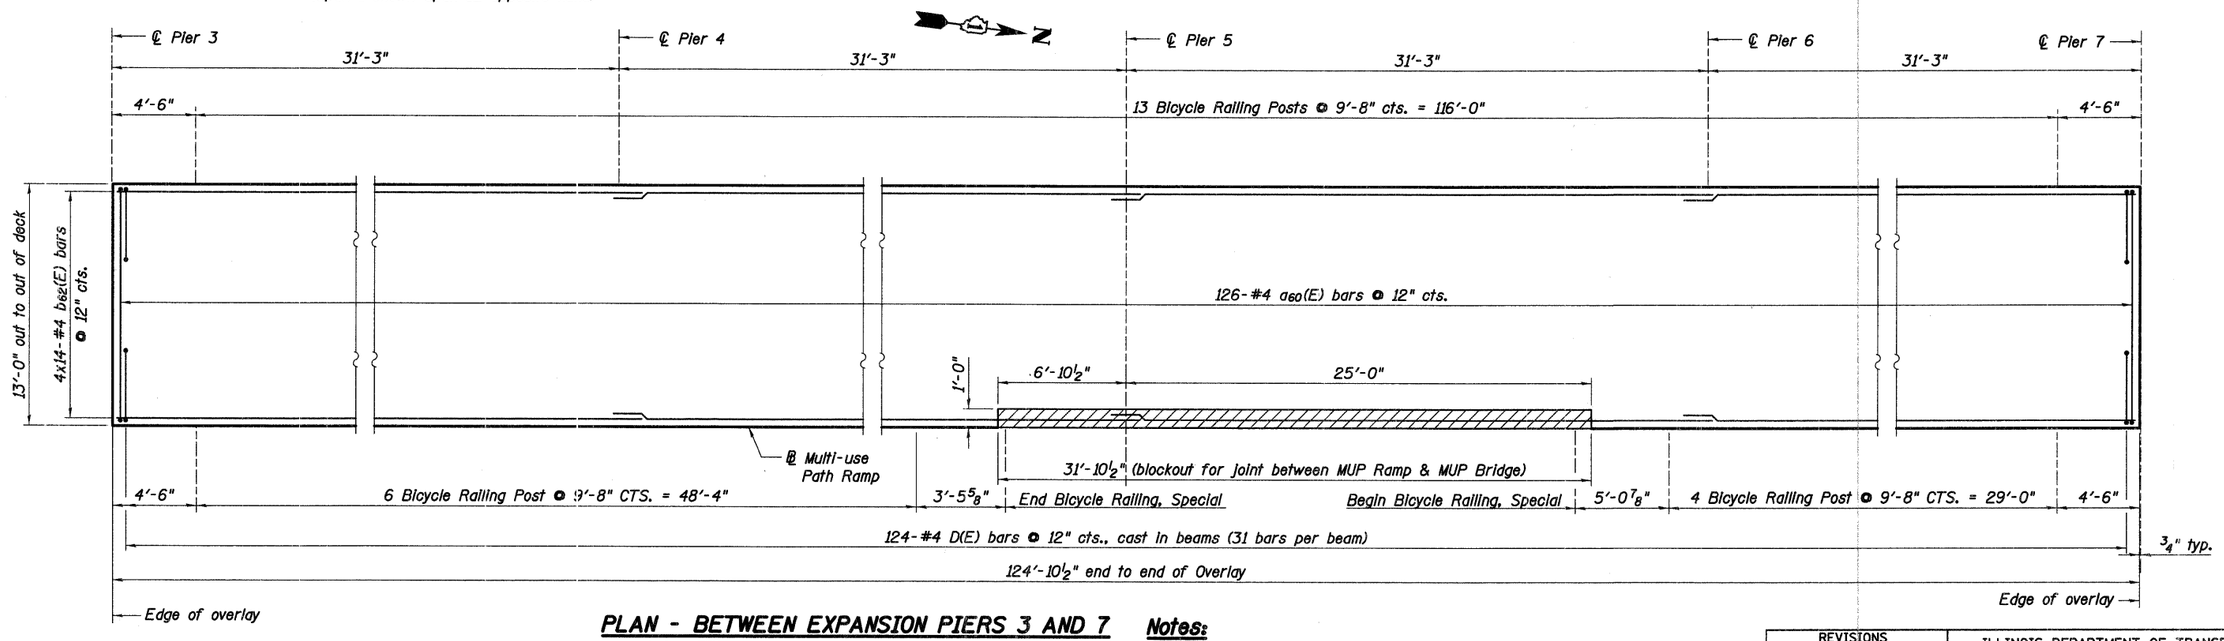

PLAN - BETWEEN EXPANSION PIERS 3 AND 7

Notes:

1. #4 D(E) Bars are to be cast with Beams. See sheet S80 of S108 for Details. Cost is included with Precast Prestressed Concrete Deck Beams (11" Depth).
2. Bars indicated thus 14x2-#4 etc. indicates 14 lines of bars with 2 lengths per line.
3. See sheet S81 of S108 for Bicycle Railing, Special Details

Baker
Baker Engineering, Inc.

REVISIONS	
NAME	DATE

ILLINOIS DEPARTMENT OF TRANSPORTATION

MUP RAMP - DECK PLAN

MULTI-USE PATH BRIDGE OVER THE FOX RIVER
STRUCTURE NUMBER 045-3164

PUBLIC WATERS

KANE COUNTY
STATION 572+37.71

FAP 361 SECTION 06-00214-20-BR

DESIGNED: DFM DRAWN: SGW
DATE: JANUARY 16, 2009 CHECKED: KPZ CHECKED: KPZ

h:\113005\3.0 phase II deliverables\3.3 structure\drawings\final\045-3164 MUP Ramp Deck.dgn
1/15/2009