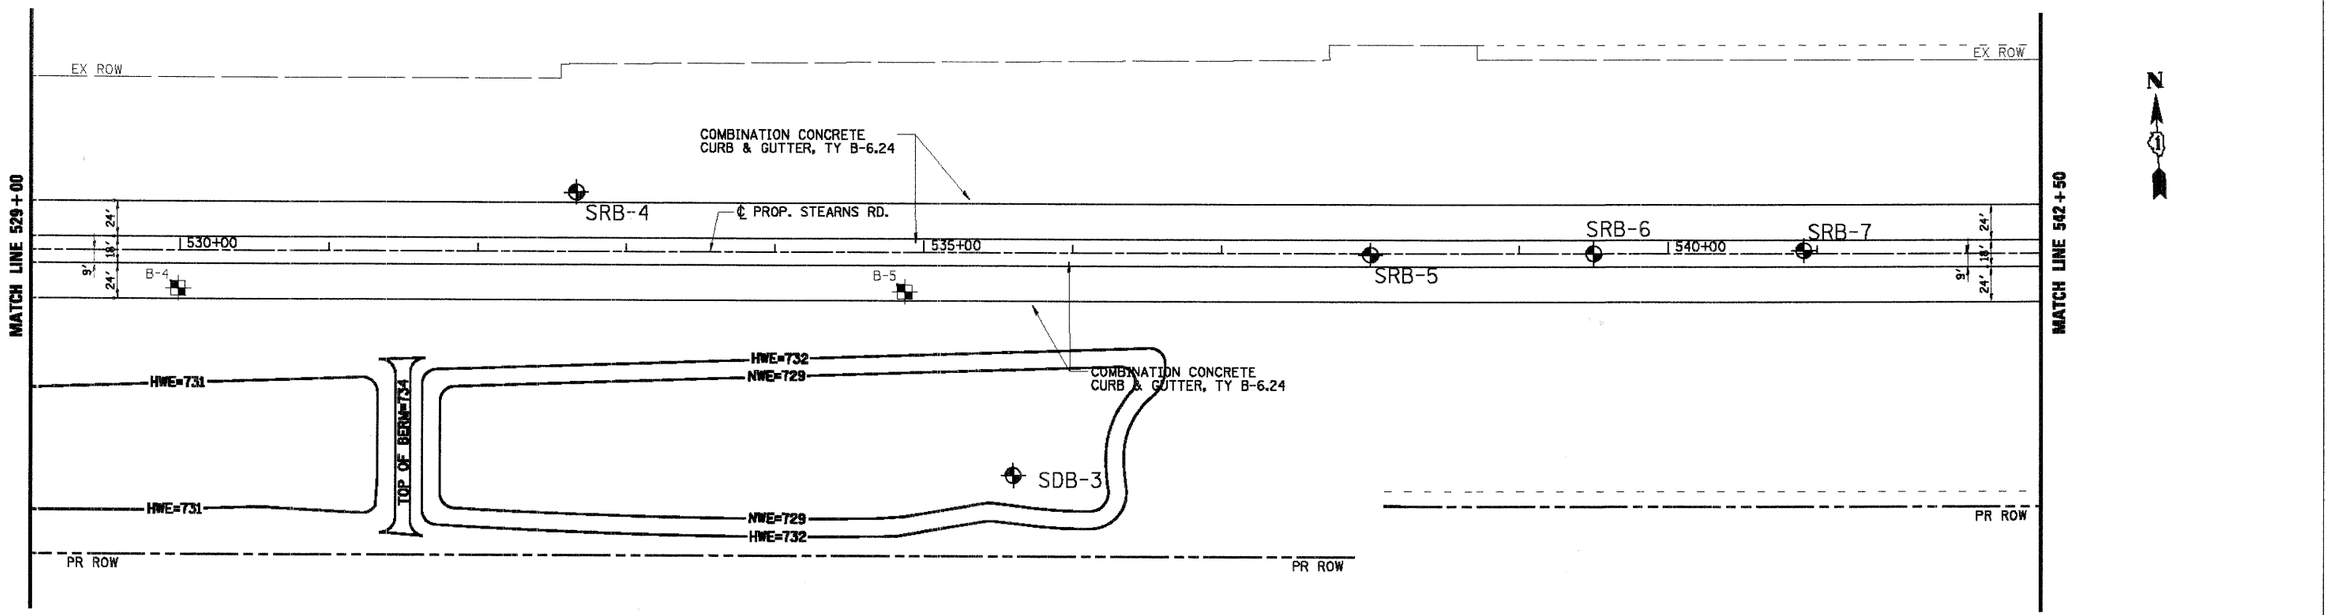

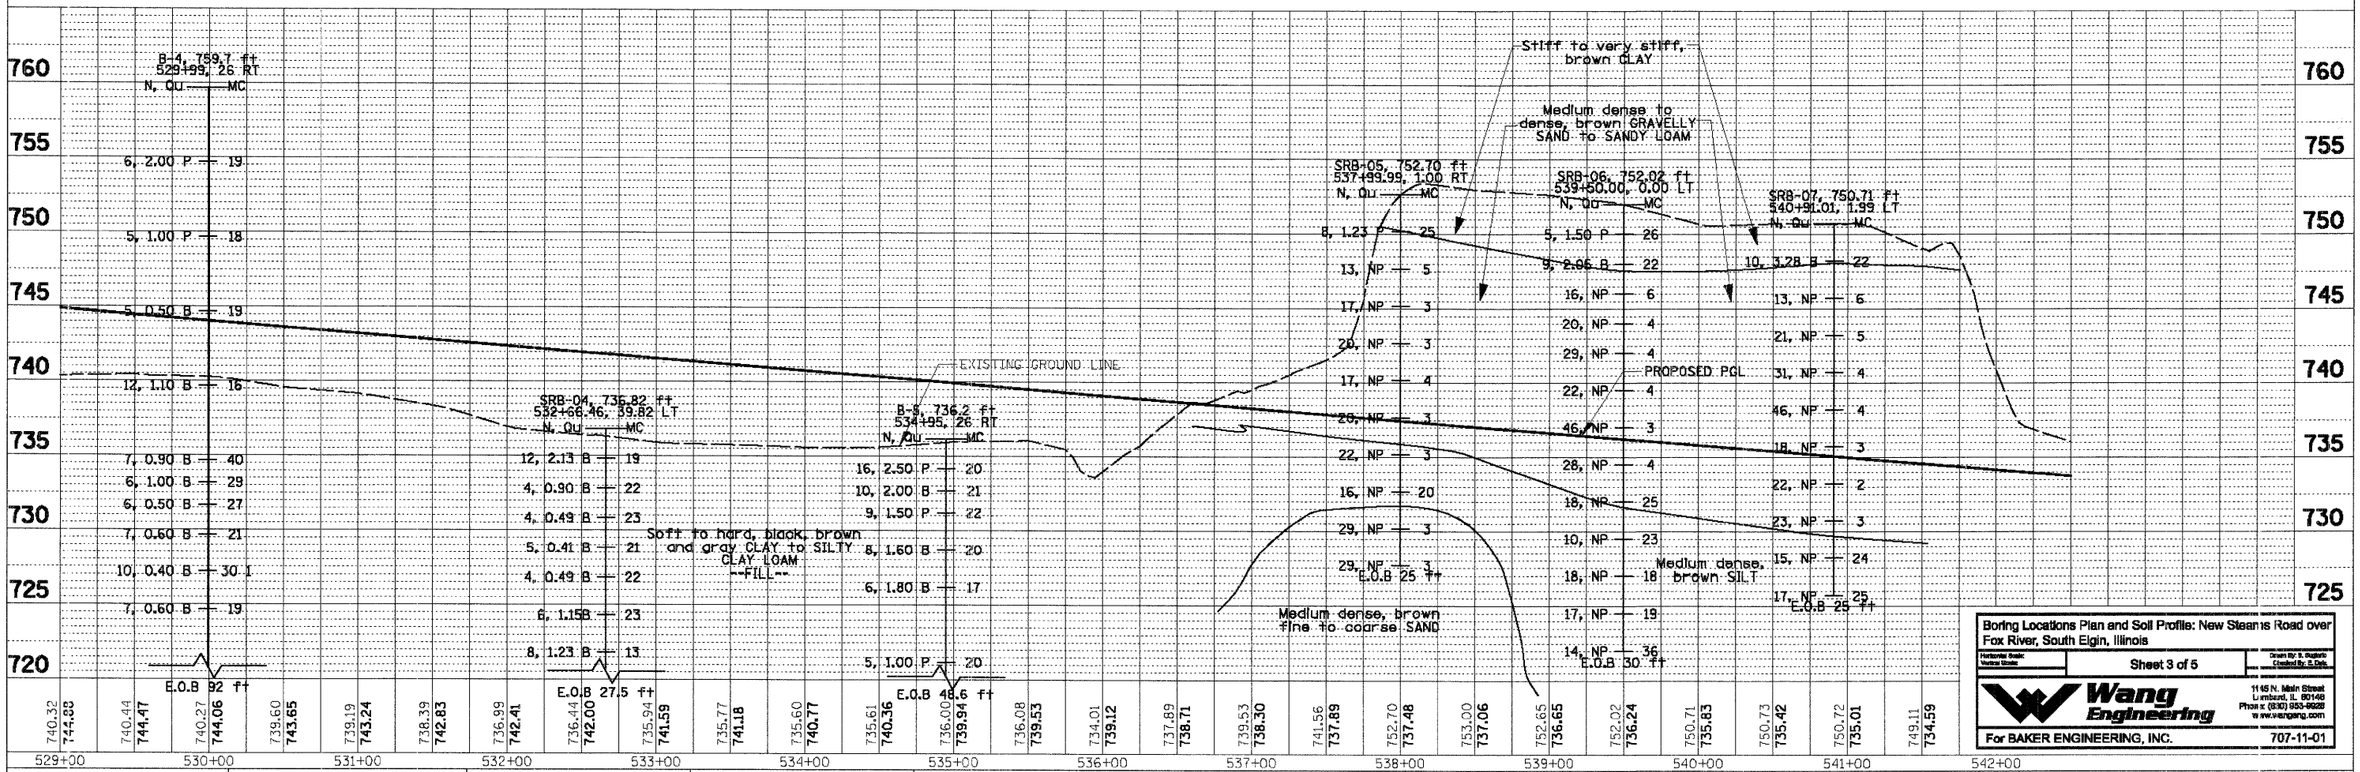

Boring Locations Plan and Soil Profile: New Stearns Road over Fox River, South Elgin, Illinois

Sheet 3 of 5

Wang Engineering
1145 N. Main Street
Lombard, IL 60148
Phone: (630) 953-9922
www.wangeng.com

For BAKER ENGINEERING, INC.

707-11-01

FILE NAME = SBP_070793_01.SHT	USER NAME = GTINE	DESIGNED	REVISED -
		DRAWN	REVISED -
	PLOT SCALE = 12'	CHECKED	REVISED -
	PLOT DATE = 1/14/2009	DATE 01/16/09	REVISED -

STATE OF ILLINOIS
DEPARTMENT OF TRANSPORTATION

SOIL BORING LOCATION PLANS AND SOIL PROFILES

SCALE: | SHEET NO. OF SHEETS | STA. TO STA.

F.A.P. RTE.	SECTION	COUNTY	TOTAL SHEETS	SHEET NO.
361	06-00214-20-BR	KANE	320	225
		CONTRACT NO. 63075		
FED. ROAD DIST. NO. 1	ILLINOIS	FED. AID PROJECT		