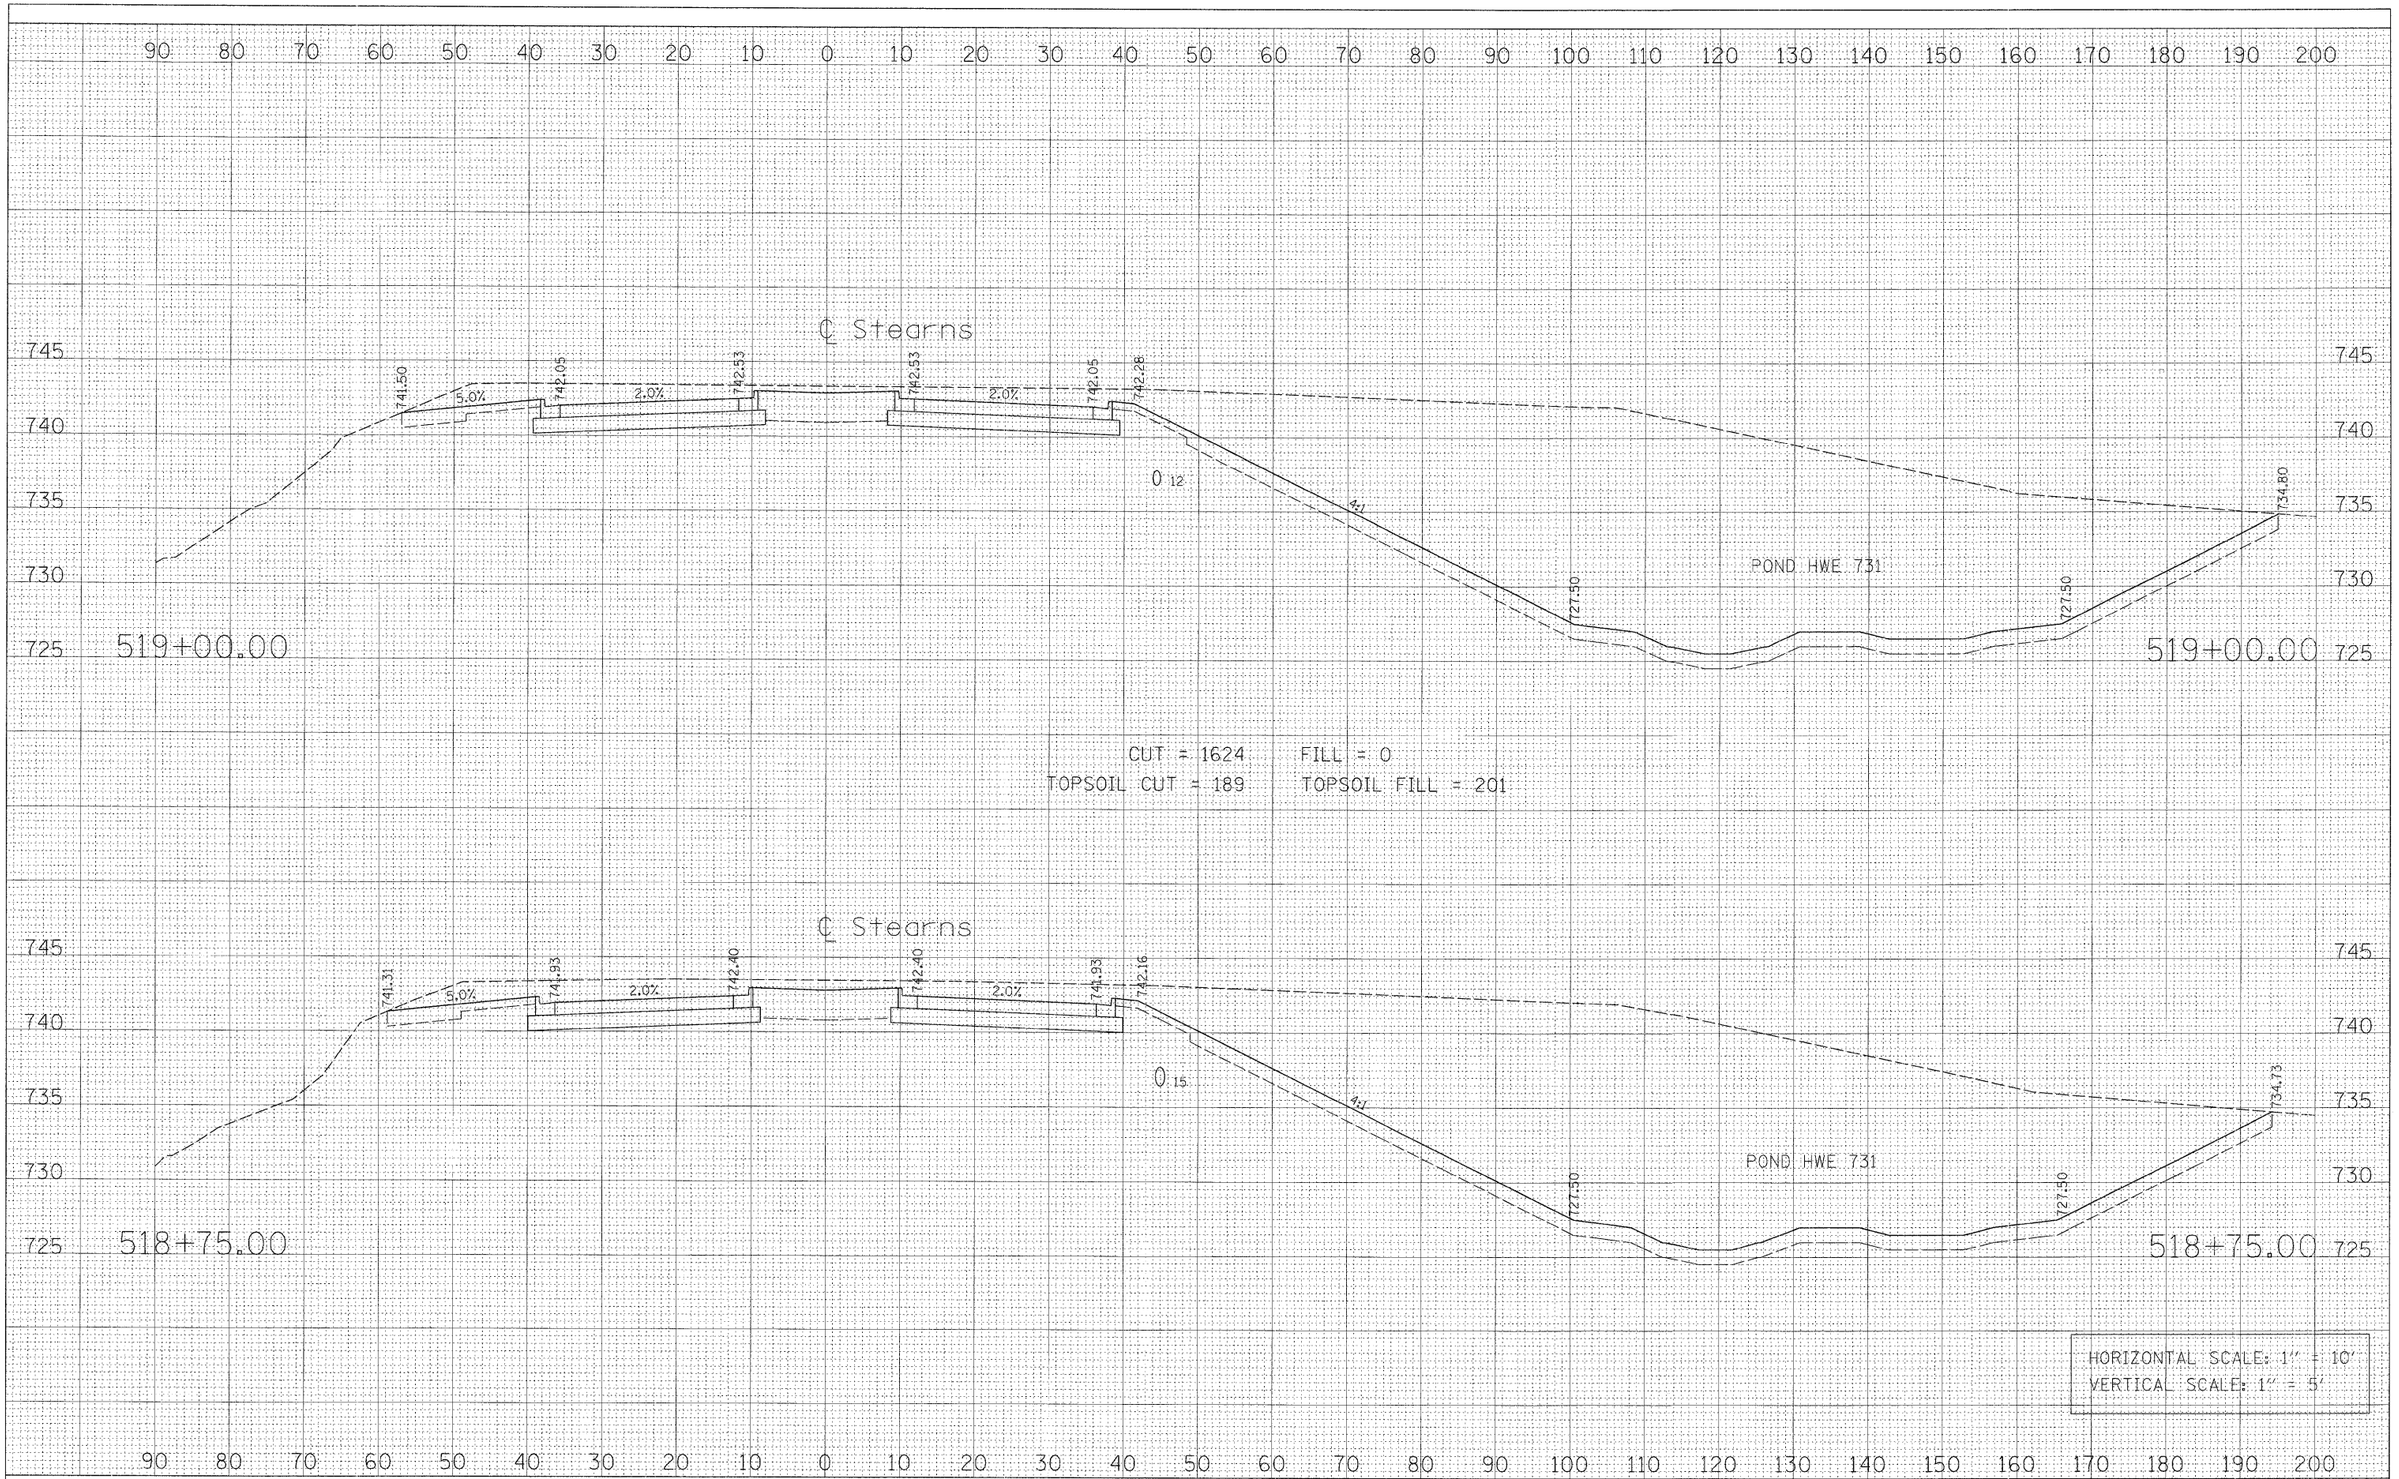

FILE NAME = PR_XS_511-519.sht	USER NAME = GTINE	DESIGNED - GS	REVISED -	STATE OF ILLINOIS DEPARTMENT OF TRANSPORTATION	STEARNS ROAD CROSS SECTIONS	F.A.P. RTE. 361	SECTION 06-00214-20-BR	COUNTY Kane	TOTAL SHEETS 320 / SHEET NO. 248
		DRAWN - GS	REVISED -					CONTRACT NO.	
	PLOT SCALE = 10'	CHECKED - SE	REVISED -						
	PLOT DATE = 1/16/2009	DATE - 01/16/09	REVISED -		SCALE: SHEET NO. OF SHEETS STA. 518+75.00 TO STA. 519+00.00	FED. ROAD DIST. NO.	ILLINOIS	FED. AID PROJECT	

Sta. 518+75.00 to Sta. 519+00.00