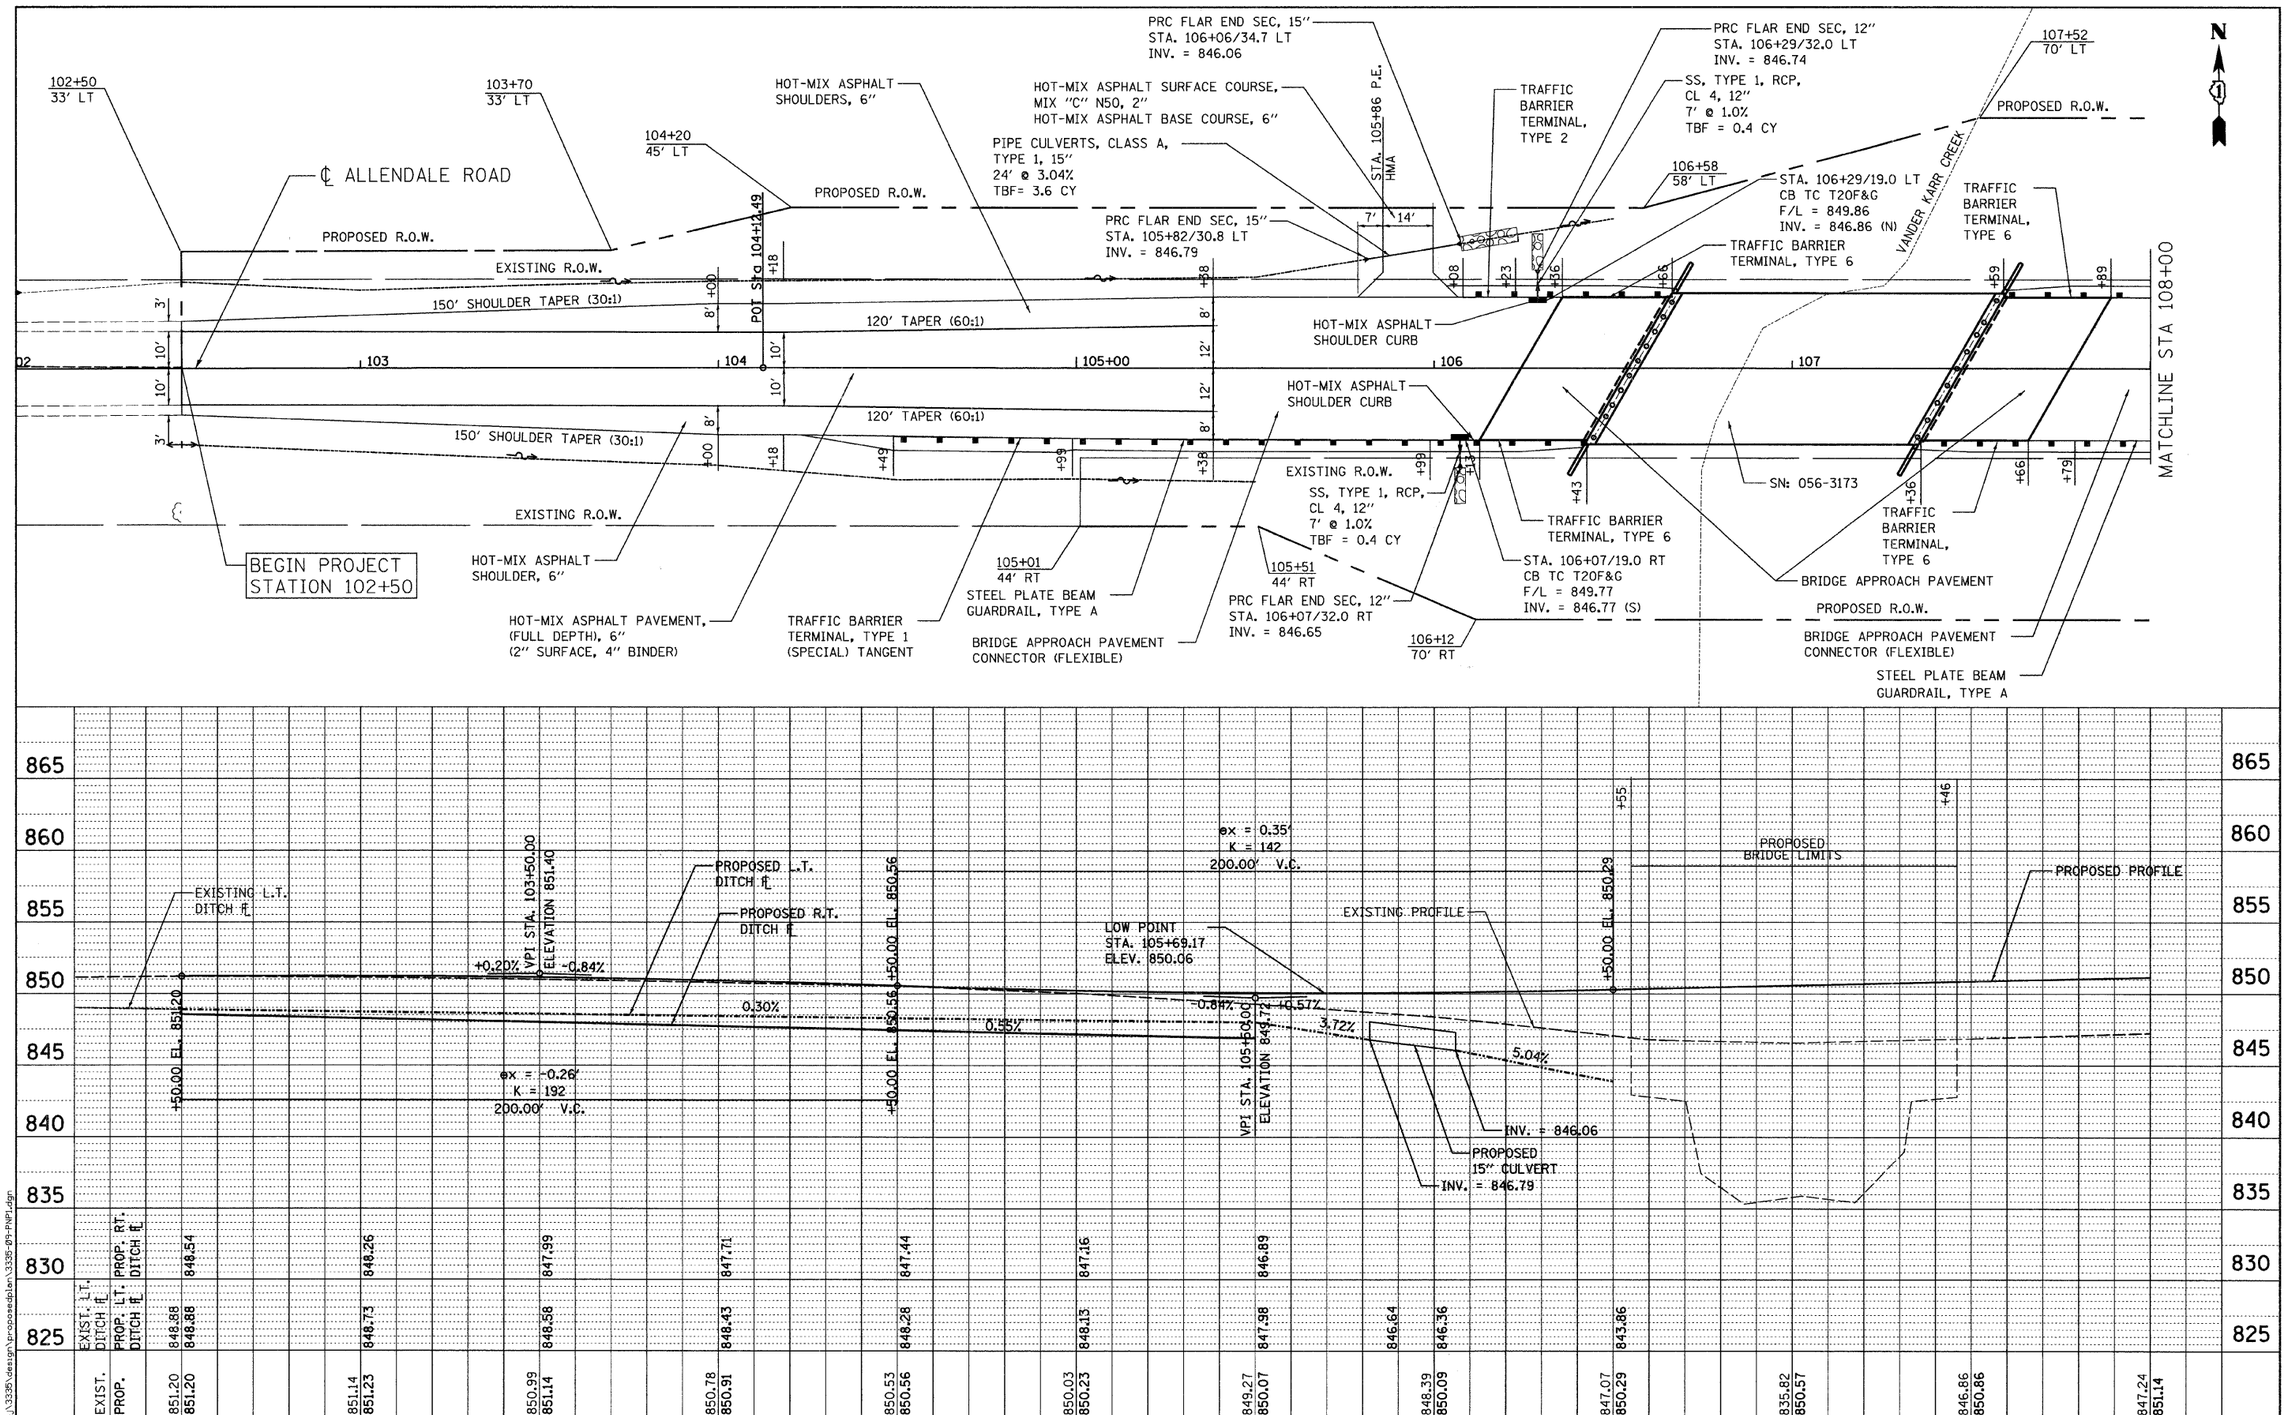

FILE NAME = n:\proj\3335\design\proposedplan\3335-09-PNPI.dgn

Ciorba Group, Inc. CONSULTING ENGINEERS 5507 North Cumberland Avenue, Suite 402 Chicago, Illinois 60656 Tel. 773.775.4009 Fax 773.775.4014	USER NAME = ntumbev	DESIGNED - WBL	REVISED -	
		DRAWN - WBL	REVISED -	
	PLOT SCALE = 20.0000 ' / IN.	CHECKED - MJL	REVISED -	
	PLOT DATE = 2/6/2009	DATE - 10/31/2008	REVISED -	

McHENRY COUNTY
DIVISION OF TRANSPORTATION

TR 73/ALLENDALE ROAD
OVER VANDER KARR CREEK
PROPOSED PLAN AND PROFILE

SCALE: 1" = 20' | SHEET NO. OF SHEETS | STA. TO STA.

F.A. RTE.	SECTION	COUNTY	TOTAL SHEETS	SHEET NO.
73	05-00310-00-BR	McHENRY	44	9
		CONTRACT NO. 63114		
FED. ROAD DIST. NO. _	ILLINOIS	FED. AID PROJECT		