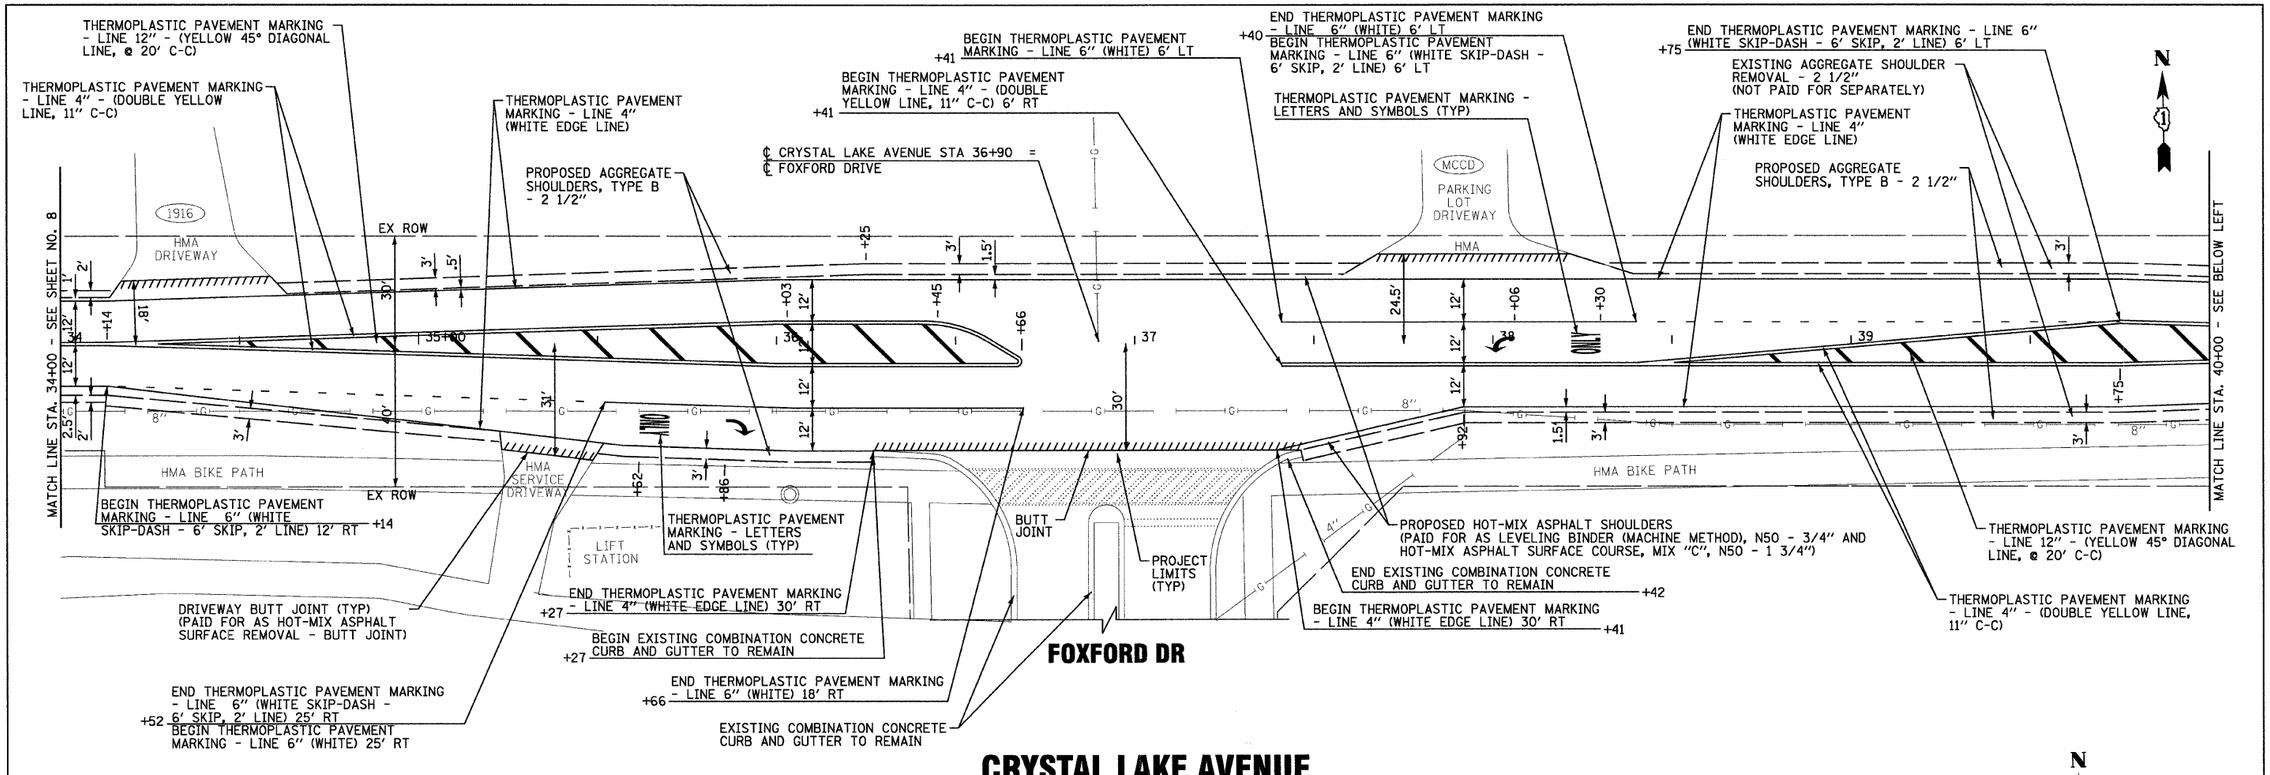

COPYRIGHT © 2008 BY BAXTER & WOODMAN, INC.
STATE OF ILLINOIS - PROFESSIONAL DESIGN FIRM
LICENSE NO. - 184-001221 EXPIRES 4/30/2009
10/29/2008 08:53 AM ...\photdrive\CDE_1600.dgn
...\CAD\Sheets\080936-PP3.dgn
...\CAD\Sheets\080936-C-PP3.dgn
...\CAD\Sheets\080936-C-PP3-L500.dgn
STP LAPP\CADD-SURVEY\DRAWINGS\DGNS\SHEETS\080936-PP3.sht

DESIGNED	MWP	REVISED	-IDOT REVIEW 02/03/09
DRAWN	CJC	REVISED	-
CHECKED	RWL	REVISED	-
DATE	10/29/08	FILE	080936-PP3.sht

VILLAGE OF CARY, ILLINOIS
CRYSTAL LAKE AVENUE
STP (LAPP) IMPROVEMENTS

CRYSTAL LAKE AVENUE

SCALE: 1" = 20' | STA. 34+00 TO STA. 46+00

F.A.U. RTE.	SECTION	COUNTY	TOTAL SHEETS	SHEET NO.
0116	08-00055-00-RS	McHENRY	18	9
FED. ROAD DIST. NO. 1		CONTRACT NO. 63115		
JOB NO. C-91-202-09	ILLINOIS	FED. AID PROJECT M-9003 (169)		