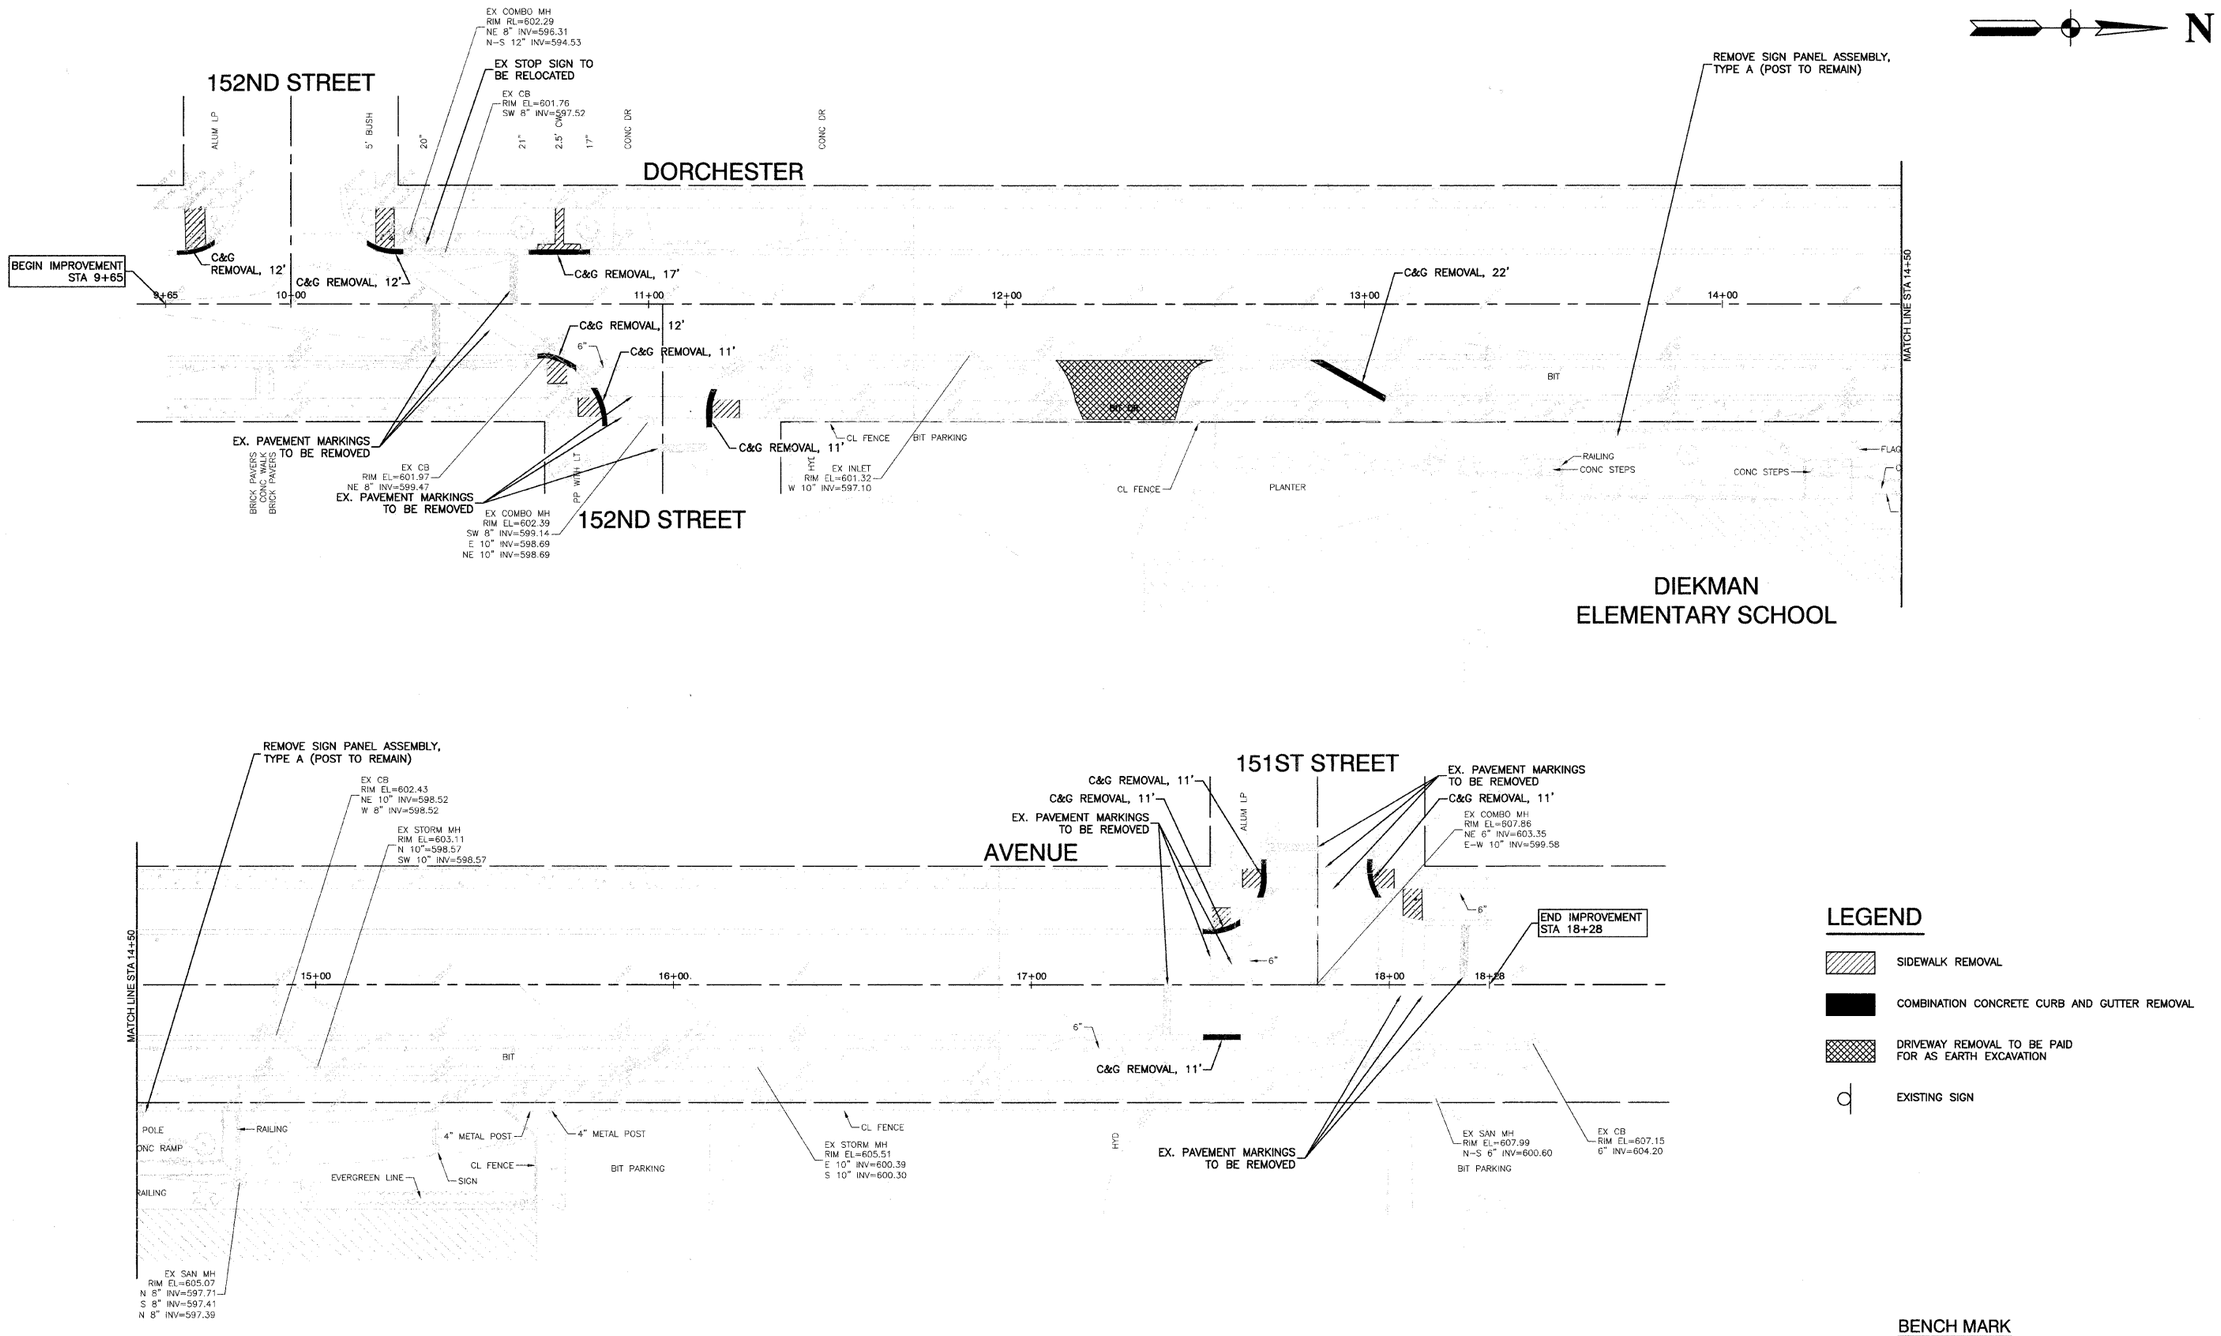

LEGEND

- SIDEWALK REMOVAL
- COMBINATION CONCRETE CURB AND GUTTER REMOVAL
- DRIVEWAY REMOVAL TO BE PAID FOR AS EARTH EXCAVATION
- EXISTING SIGN

BENCH MARK

SQUARE CUT ON SOUTH WEST CORNER OF CONC BASE FOR FLAG POLE AT MAIN ENTRANCE TO DIEKMAN SCHOOL
ELEVATION=603.85

FILE NAME = 05612_02-PLAN-01	USER NAME =	DESIGNED — MPN	REVISED —
		CHECKED — MPN	REVISED —
	PLOT SCALE =	DRAWN — RG	REVISED —
	PLOT DATE = 12-23-08	CHECKED — RG	REVISED —

STATE OF ILLINOIS
DEPARTMENT OF TRANSPORTATION

DORCHESTER AVENUE
SIDEWALK CONSTRUCTION AND BUS LOADING ZONE EXTENSION
EXISTING PLAN

SCALE: 1"=20' | SHEET NO. 4 OF 6 SHEETS | STA. 9+65 | TO STA. 18+25

F.A.U. RTE.	SECTION	COUNTY	TOTAL SHEETS	SHEET NO.
	06-00162-02-SW	COOK	6	4
		CONTRACT NO. 63119		
FED. ROAD DIST. NO. 1	ILLINOIS	FED. AID PROJECT CMM-9003(079)		