CONTRACT NO. 63135

F.A. RTE.	SECTION	COUNTY	TOTAL SHEETS	SHEET NO.
2991	08-00095-02-PV	DUPAGE	55	8
STA. 99+50		TO STA.164+50		
FED. ROAD DIST. NO.	ILLINOIS	FED. AID PROJECT		

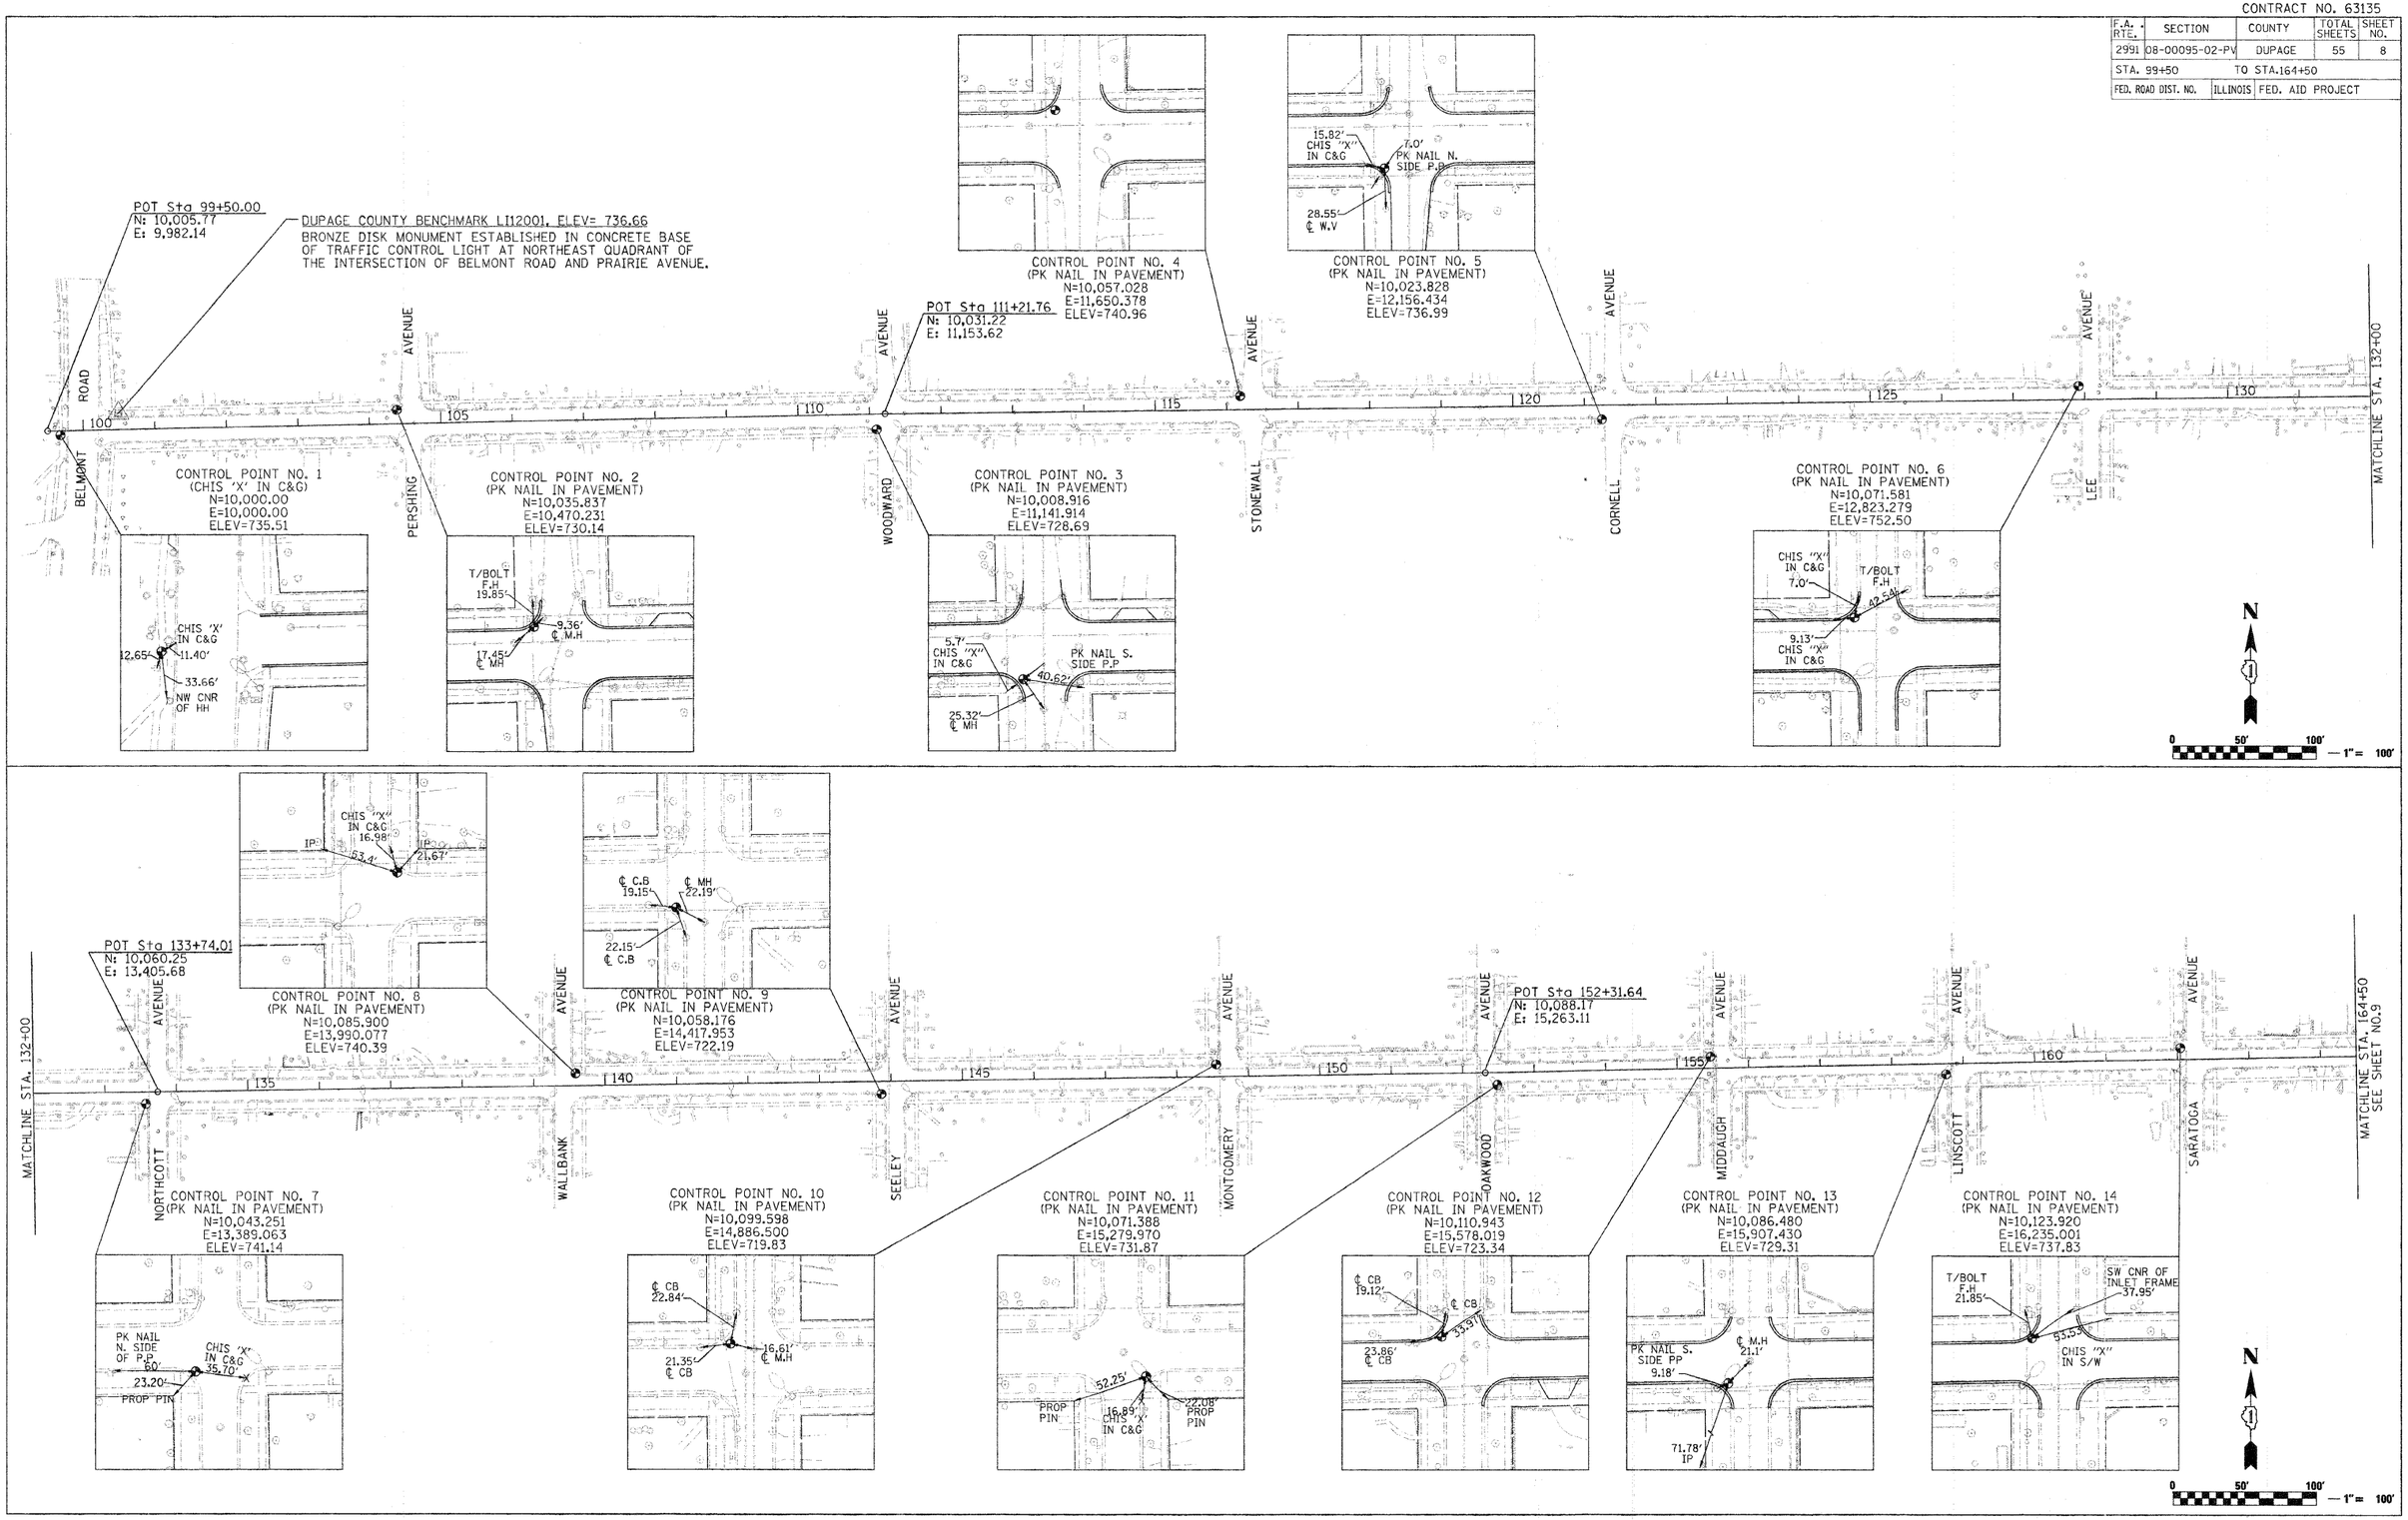

PLOT DATE = 2/9/2009
FILE NAME = c:\pwworking\grove\d-18112\s-phase2\cad\deliverables\d1812-AT01-PH2.dgn
PLOT SCALE = 100.0000 ' / IN.

ALIGNMENT AND TIES