CONTRACT NO. 63135

F.A.U RTE.	SECTION	COUNTY	TOTAL SHEETS	SHEET NO.
2991	08-00095-02-PV	DUPAGE	55	10
STA. 158+00	TO STA.171+25			
FED. ROAD DIST. NO.	ILLINOIS	FED. AID PROJECT		

PLAN — DATE / BY / SURVEYED / PLOTTED / ALIGNMENT CHECKED / RT. OF WAY CHECKED / CADD FILE NAME / NOTE BOOK / NO.

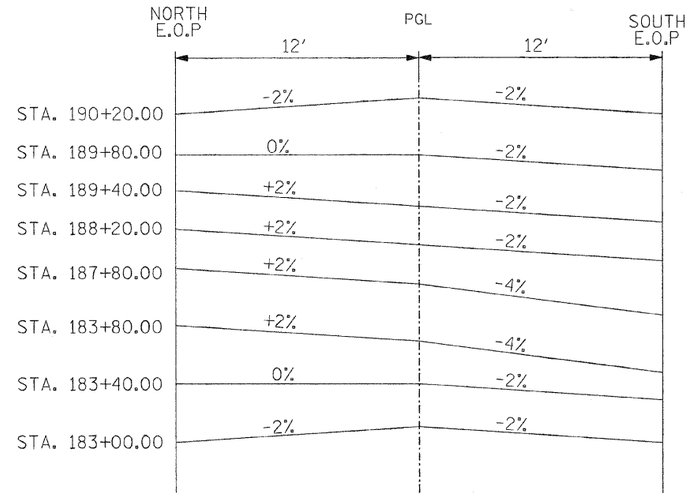

PAVEMENT CROSS SLOPE TRANSITION NO. 1

LEGEND

////////// = MILL AND RESURFACE

HOT-MIX ASPHALT SURFACE COURSE, MIX "C", N50, 2"
HOT-MIX ASPHALT BINDER COURSE, IL-19.0, N50, 6"
SUB-BASE GRANULAR MATERIAL, TYPE B 12"

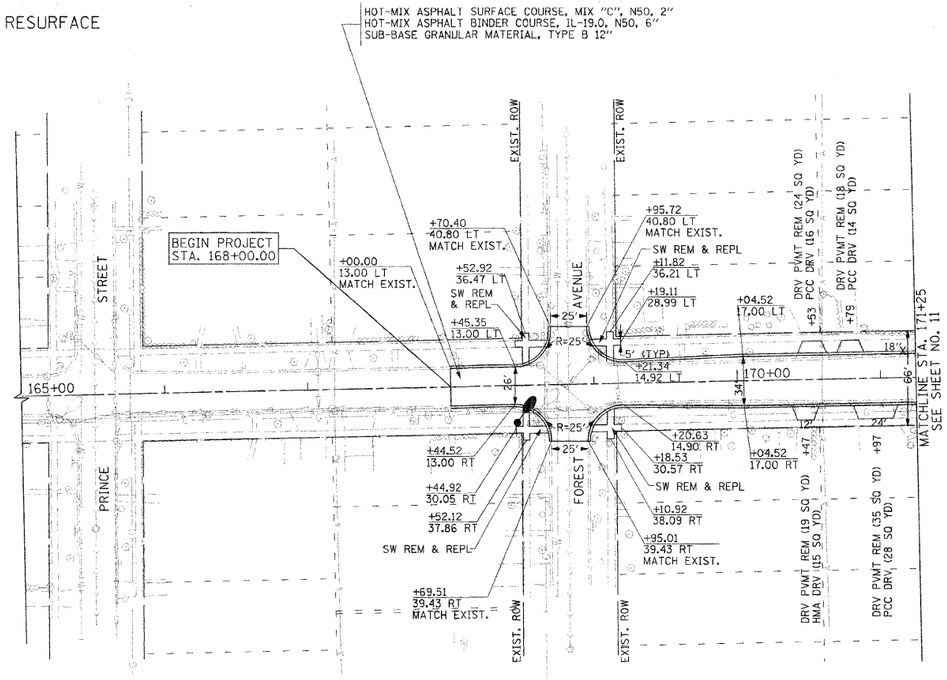

TYPICAL DRIVEWAY CONSTRUCTION

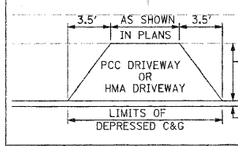

PCC DRIVEWAY

PCC DRIVEWAY PAVEMENT, 6"
SUB-BASE GRANULAR MATERIAL, TYPE B 4"

HOT-MIX ASPHALT DRIVEWAY

HOT-MIX ASPHALT SURFACE COURSE, MIX "C", N50 (16-9.5mm), 2"
HOT-MIX ASPHALT BINDER COURSE, IL 19.0, 6"

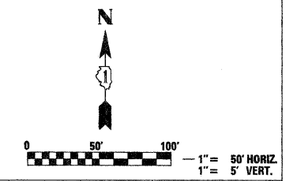

PROFILE — DATE / BY / SURVEYED / PLOTTED / ALIGNMENT CHECKED / RT. OF WAY CHECKED / CADD FILE NAME / NOTE BOOK / NO.

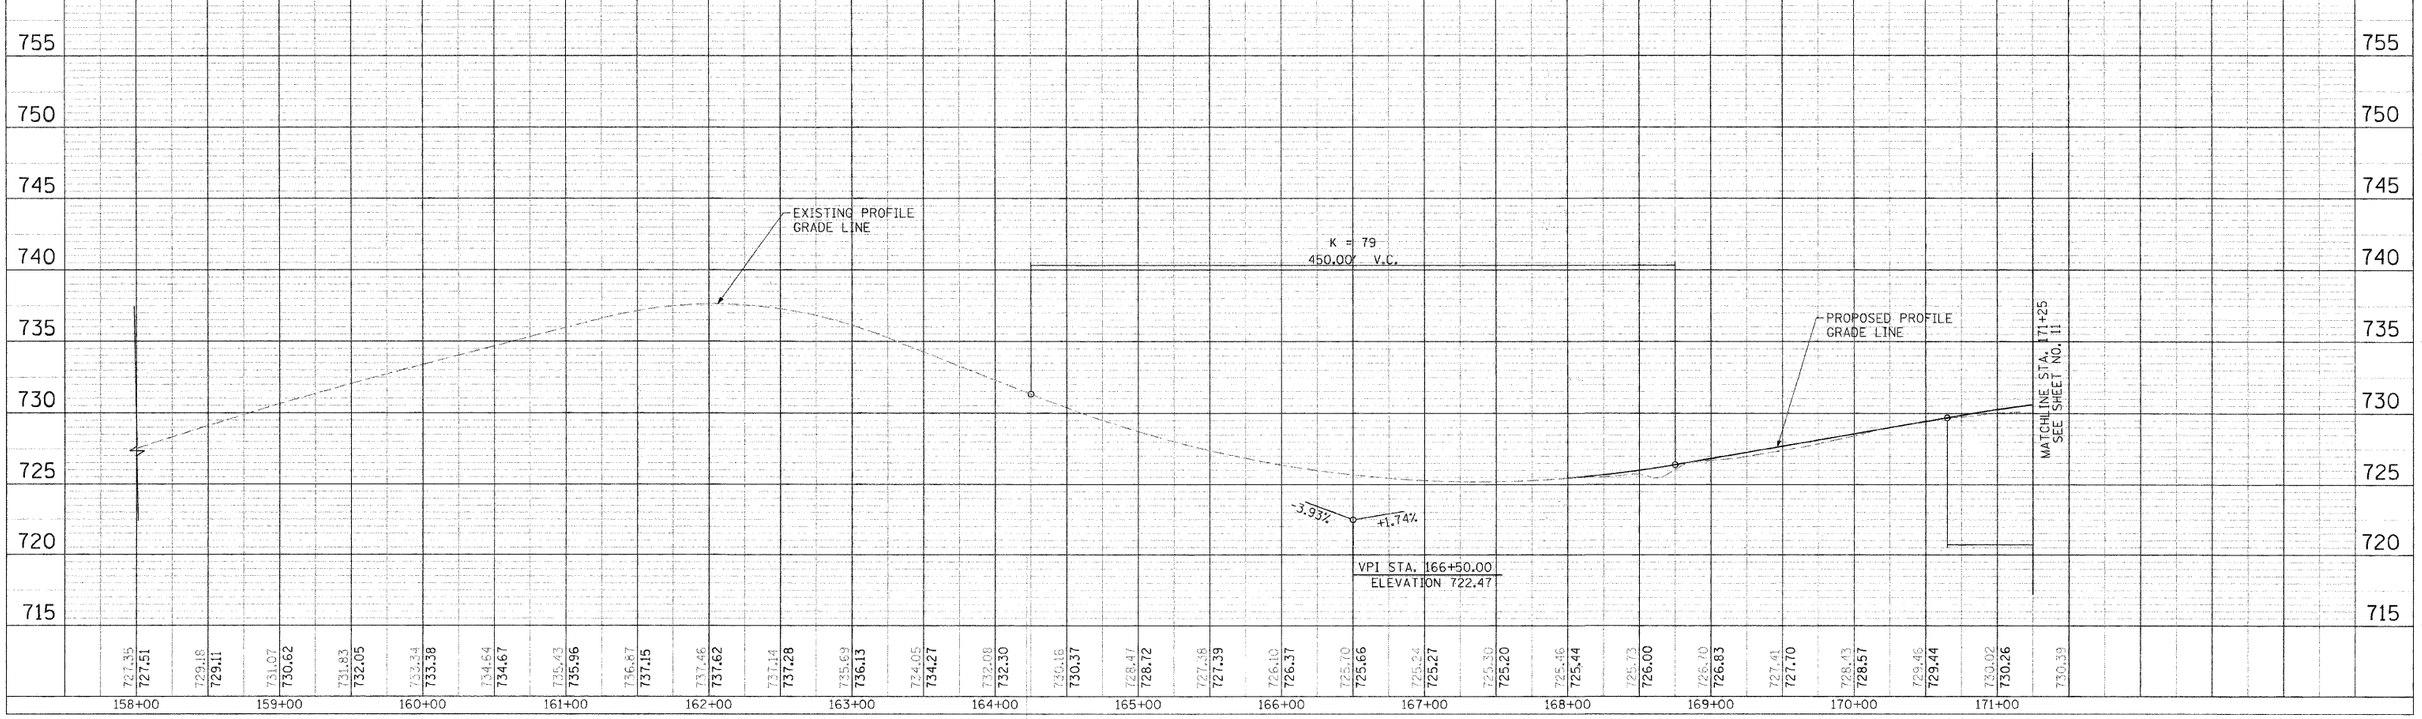

PLAN AND PROFILE

PLOT DATE = 2/9/2009
FILE NAME = c:\projects\prove\d-1812\c-phase2\cad\dgn\ver-sables\d1812_PVE_sht_01.dgn
PLOT SCALE = 50.0000 ' / IN.