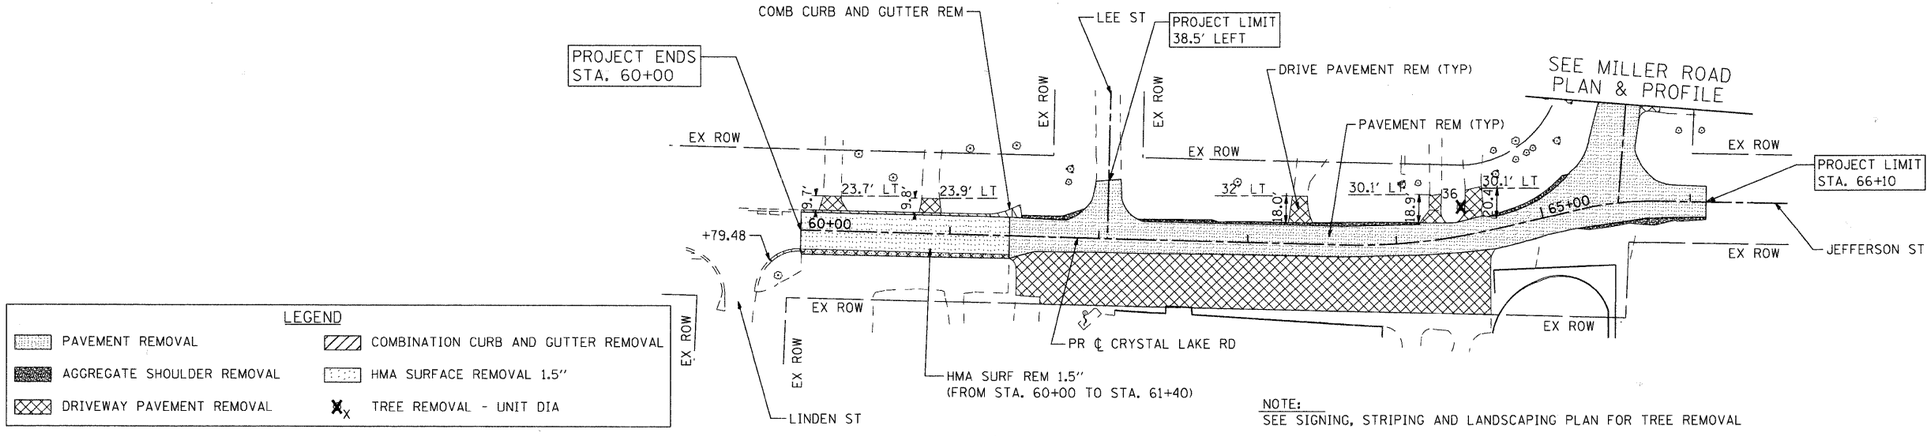

NOTE:
SEE SIGNING, STRIPING AND LANDSCAPING PLAN FOR TREE REMOVAL

EXISTING CONDITIONS

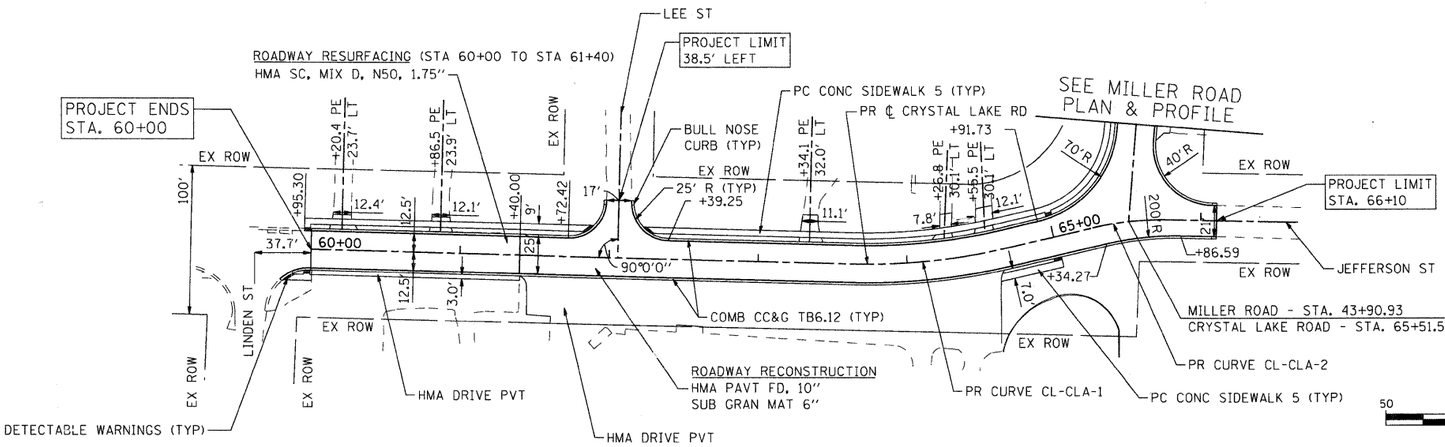

PR CURVE CL-CLA-1
PI STA. = 64+15.90
Δ = 14° 42' 01" (LT)
D = 14° 19' 26"
R = 400.00'
T = 51.60'
L = 102.63'
E = 3.31'
P.C. STA. = 63+64.30
P.T. STA. = 64+66.93

PR CURVE CL-CLA-2
PI STA. = 65+51.96
Δ = 14° 17' 46" (RT)
D = 28° 38' 52"
R = 200.00'
T = 25.08'
L = 49.90'
E = 1.57'
P.C. STA. = 65+26.88
P.T. STA. = 65+76.78

50 0 50 100
SCALE IN FEET

PROPOSED IMPROVEMENTS

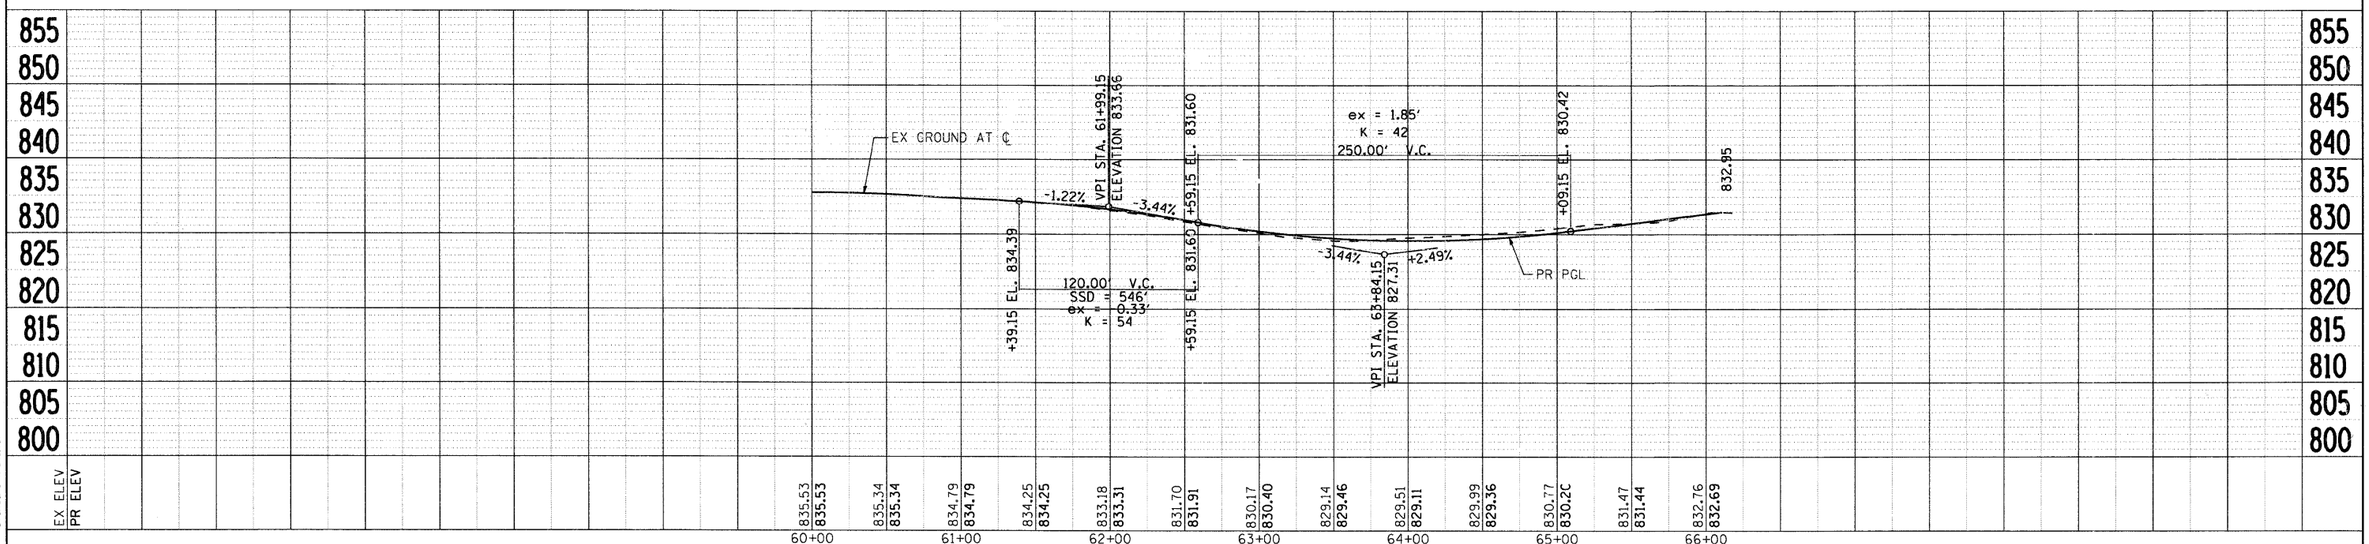

USER NAME = bhartman	DESIGNED - BDH	REVISED	
FILE NAME = 070907-pnp-02.dgn	DRAWN -	REVISED	
PLOT SCALE = 50	CHECKED -	REVISED	
PLOT DATE = 2/13/2009	DATE - 2/12/09	REVISED	

SEC Group, Inc.
Engineering
Surveying
Planning
Landscape Architecture
McHenry • Yorkville • New Lenox • Chicago
www.secgroupinc.com
Illinois Professional Design Firm # 184-001186

VILLAGE OF LAKE IN THE HILLS

EXISTING AND PROPOSED PLAN AND PROFILE
CRYSTAL LAKE ROAD

SCALE: 50 | SHEET NO. 2 OF 2 SHEETS | STA. | TO STA.

F.A. RTE.	SECTION	COUNTY	TOTAL SHEETS	SHEET NO.
4039	08-00029-00-FP	MCHENRY	29	8
		CONTRACT NO. 63142		
FED. ROAD DIST. NO.	ILLINOIS	FED. AID PROJECT		

PLAN: SURVEYED | PLOTTED | ALIGNMENT CHECKED | RT. OF WAY CHECKED | CADD FILE NAME | NOTE BOOK | NO. | BY | DATE

PROFILE: SURVEYED | PLOTTED | VERT. CHECKED | BM. NOTED | STRUCTURE NOTATNS CHKD | NOTE BOOK | NO. | BY | DATE

COMPANY NAME: SEC GROUP, INC.
PROJECT CONTACT: J. PISH
USER NAME: VILLAGE OF LAKE IN THE HILLS
DATE PLOTTED: 2/13/2009 11:17 PM
FILE NAME: 070907-pnp-02.dgn
PLOT DRIVER: pdfcit
PEN TABLE: standard-trans.tbl