PLAN
SURVEYED
PLOTTED
ALIGNMENT CHECKED
RT. OF WAY CHECKED
CADD FILE NAME
NOTE BOOK
NO.
BY
DATE

PROFILE
SURVEYED
PLOTTED
GRADES CHECKED
BM. NOTED
STRUCTURE NOTATNS CHKD
NOTE BOOK
NO.
BY
DATE

EXISTING CONDITIONS

- R — REMOVE STRUCTURE
- ADJ — ADJUST STRUCTURE
- F — FILL CATCH BASINS/INLETS
- ////// — REMOVE STORM SEWER/PIPE CULVERT
- STORM STRUCTURE
- STORM SEWER

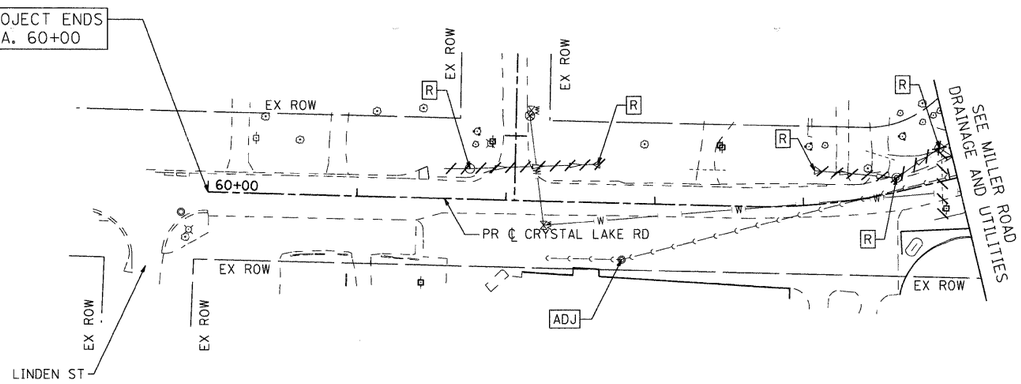

EXISTING CONDITIONS

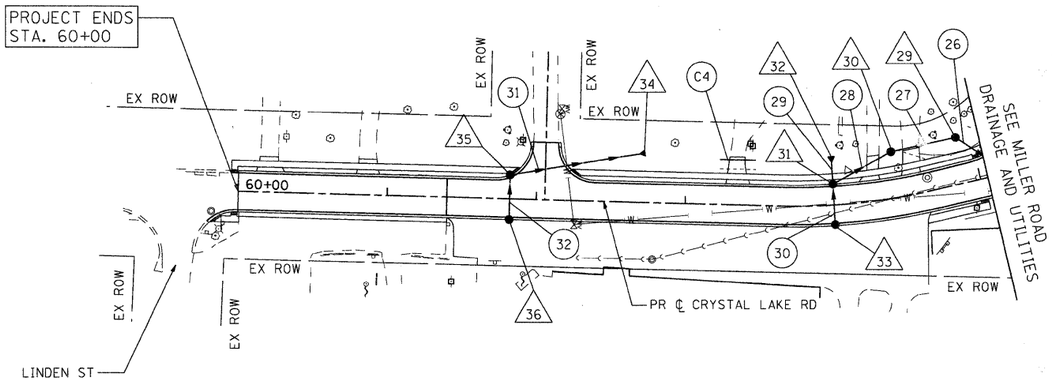

50 0 50 100
SCALE IN FEET

PROPOSED IMPROVEMENTS

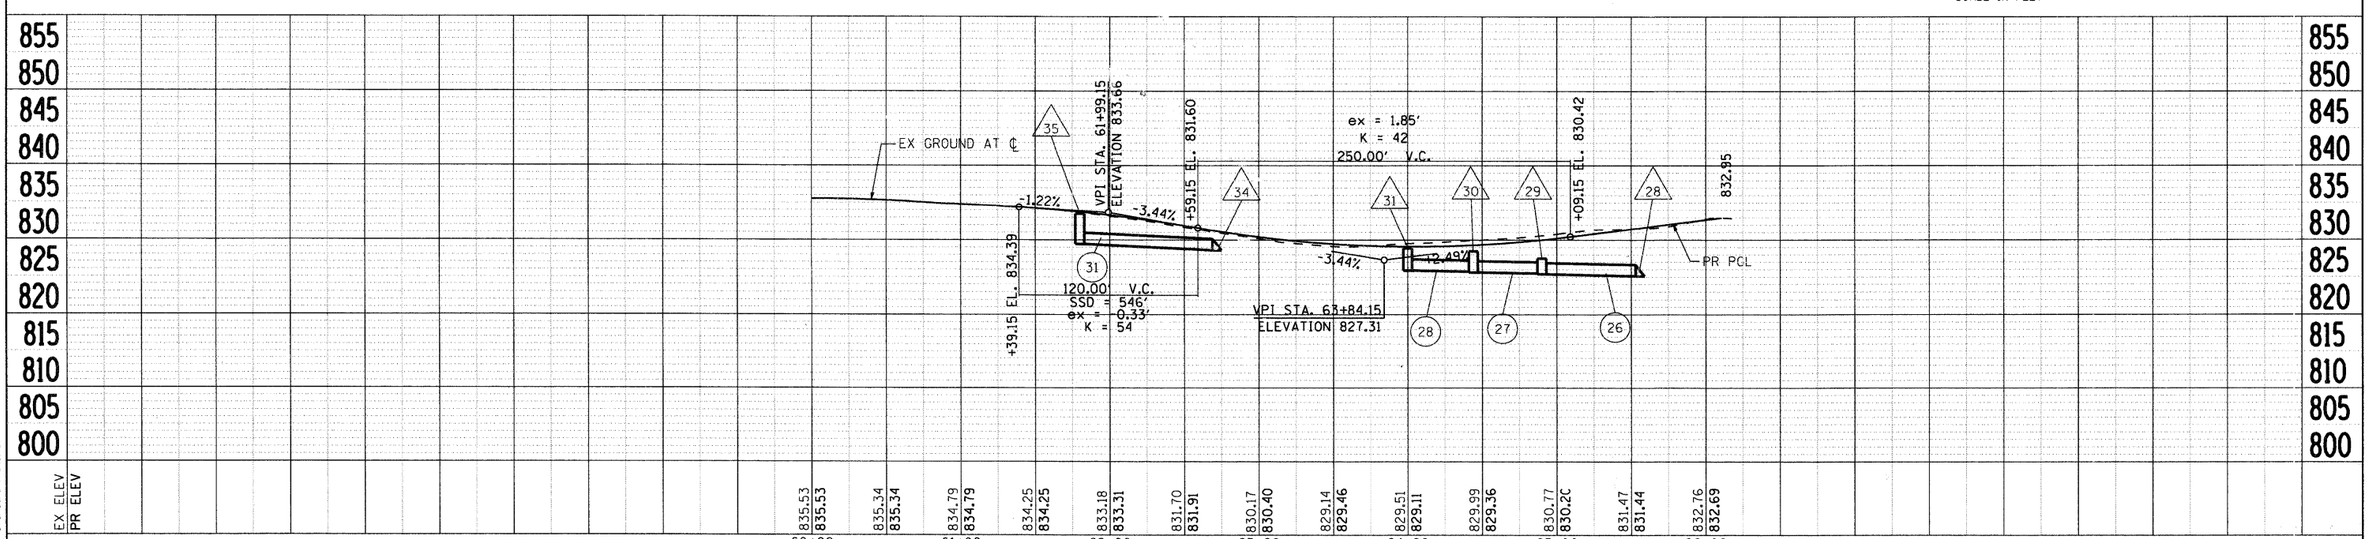

COMPANY NAME: SEC GROUP, INC.
PROJECT CONTACT: J. PISHA
USER NAME: bhartman
DATE PLOTTED: 2/13/2009 10:07 PM
FILE NAME: 070907-dpp-02.dgn
PLOT DRIVER: pdf.pit
PEN TABLE: standard-trans.tbl

Illinois Professional Design Firm # 184.000100
SEC Group, Inc.
Engineering
Surveying
Planning
Landscape Architecture
McHenry • Yorkville • New Lenox • Chicago
www.secgroupinc.com

USER NAME = bhartman	DESIGNED - BDH	REVISED
FILE NAME = 070907-dpp-02.dgn	DRAWN -	REVISED
PLOT SCALE = 50	CHECKED -	REVISED
PLOT DATE = 2/13/2009	DATE - 2/12/09	REVISED

VILLAGE OF LAKE IN THE HILLS

DRAINAGE AND UTILITIES
CRYSTAL LAKE ROAD

SCALE: 50 | SHEET NO. 3 OF 3 SHEETS | STA. | TO STA.

F.A. RTE.	SECTION	COUNTY	TOTAL SHEETS	SHEET NO.
4039	08-00029-00-FP	MCHENRY	29	13
		CONTRACT NO. 63142		
FED. ROAD DIST. NO.	ILLINOIS	FED. AID PROJECT		