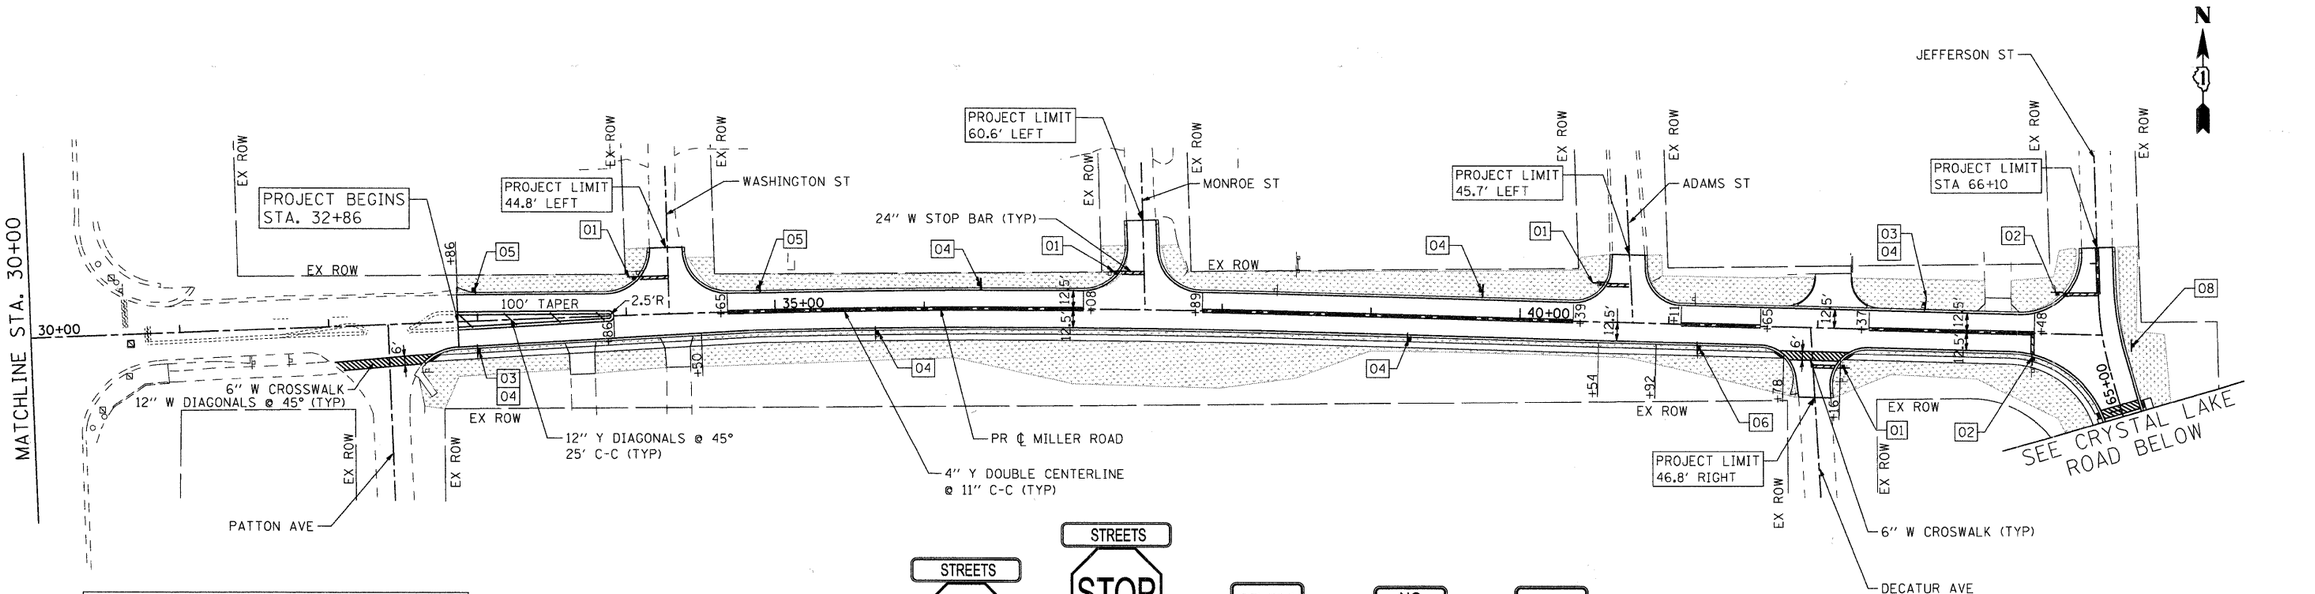

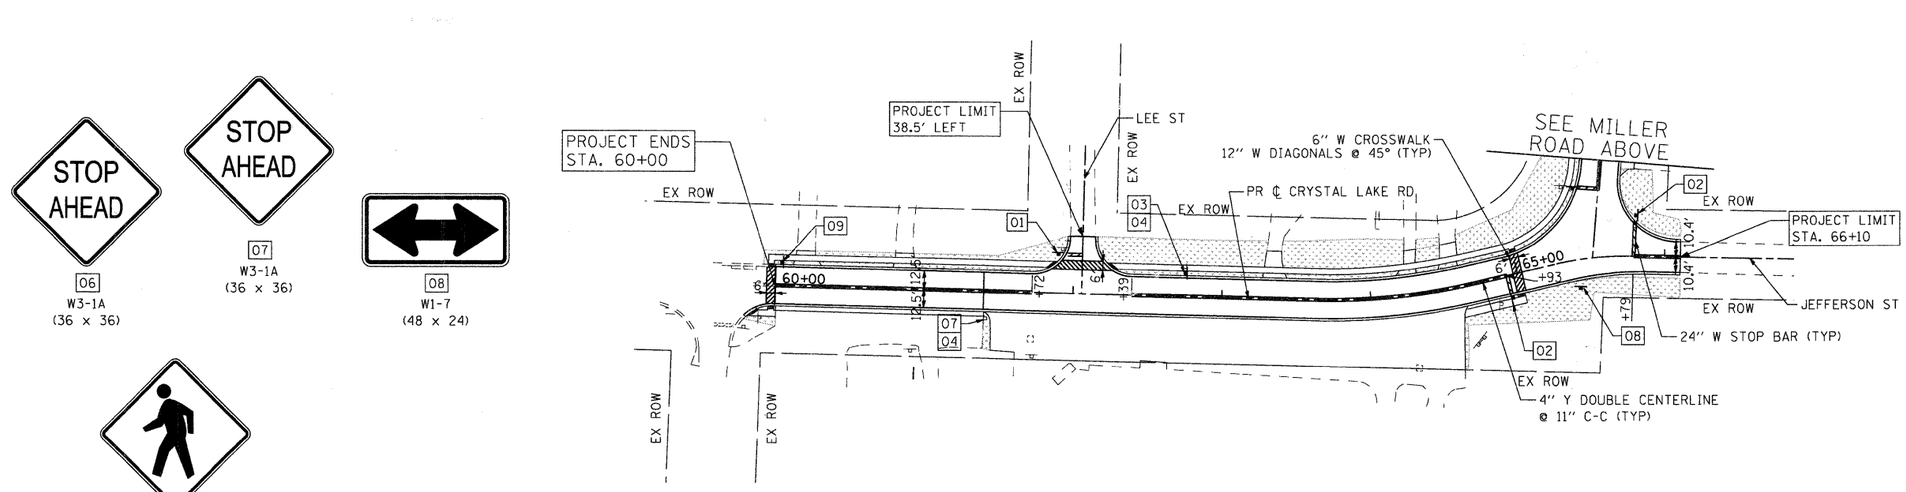

SEC Group, Inc. (Illinois Professional Design Firm # 184-000703) Engineering Surveying Planning Landscape Architecture McHenry • Yorkville • New Lenox • Chicago www.secgroupinc.com	USER NAME = bhartman	DESIGNED - BDH	REVISED -	VILLAGE OF LAKE IN THE HILLS	STRIPING, SIGNING AND LANDSCAPING PLAN MILLER ROAD
		DRAWN -	REVISED -		
	PLOT SCALE = 50	CHECKED -	REVISED -		SCALE: 50 | SHEET NO. 1 OF 1 SHEETS | STA. | TO STA.
	PLOT DATE = 2/13/2009	DATE - 2/12/09	REVISED -		

F.A. RTE.	SECTION	COUNTY	TOTAL SHEETS	SHEET NO.
4039	08-00029-00-FP	MCHENRY	29	15
		CONTRACT NO. 63142		
FED. ROAD DIST. NO.	ILLINOIS	FED. AID PROJECT		

MILLER ROAD - PHASE 1
07D001
07D001_pm-01.dgn