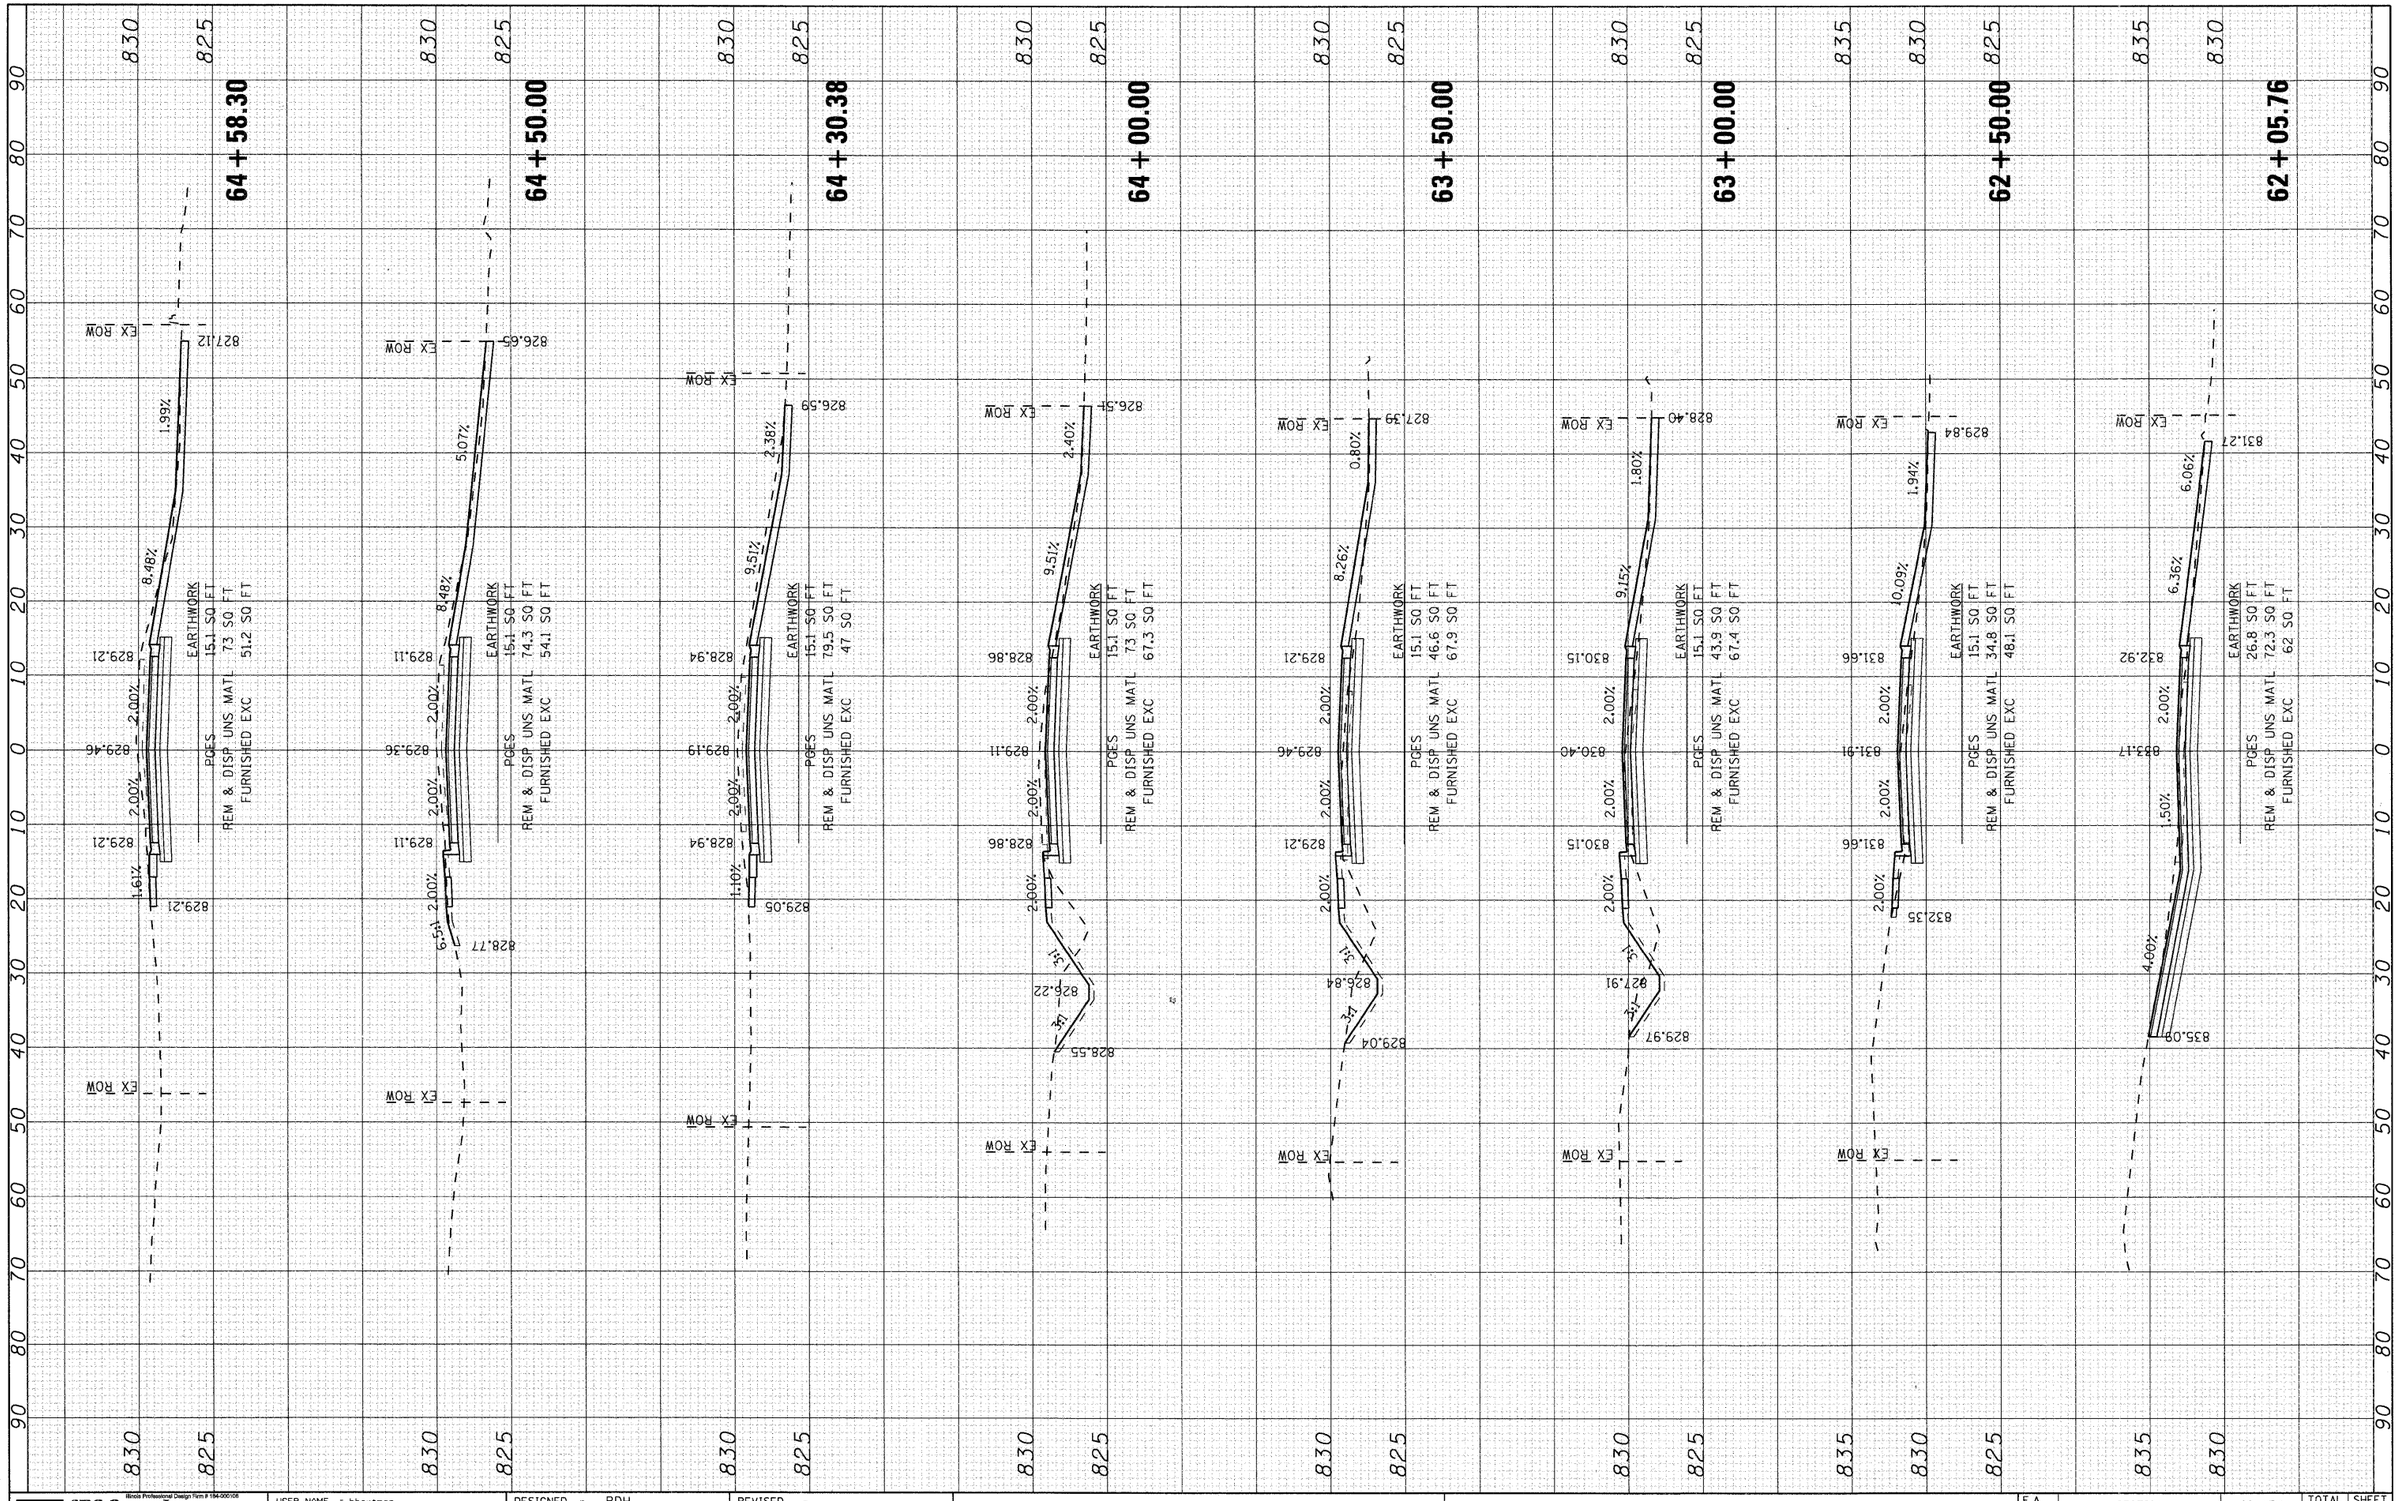

FINAL SURVEY		BY	DATE
NOTE BOOK NO.	SURVEYED		
	PLOTTED		
	TEMPLATE		
	AREAS		
	AREAS CHECKED		

ORIGINAL SURVEY		BY	DATE
NOTE BOOK NO.	SURVEYED		
	PLOTTED		
	TEMPLATE		
	AREAS		
	AREAS CHECKED		

MILLER ROAD - PHASE 1
070907
070907-xs_cla.dgn

Illinois Professional Design Firm # 184-000106

SEC Group, Inc.
Engineering
Surveying
Planning
Landscape Architecture
McHenry • Yorkville • New Lenox • Chicago
www.secgroupinc.com

USER NAME = bhartman	DESIGNED - BDH	REVISED -	
	DRAWN -	REVISED -	
PLOT SCALE = 10	CHECKED -	REVISED -	
PLOT DATE = 2/13/2009	DATE - 2/12/09	REVISED -	

VILLAGE OF LAKE IN THE HILLS

CROSS SECTIONS
CRYSTAL LAKE ROAD

SCALE: 10 | SHEET NO. 2 OF 3 SHEETS | STA. 62+05.76 TO STA. 64+58.30

F.A. RTE.	SECTION	COUNTY	TOTAL SHEETS	SHEET NO.
4039	08-00029-00-FP	MCHENRY	29	28
		CONTRACT NO. 63142		
FED. ROAD DIST. NO.	ILLINOIS	FED. AID PROJECT		