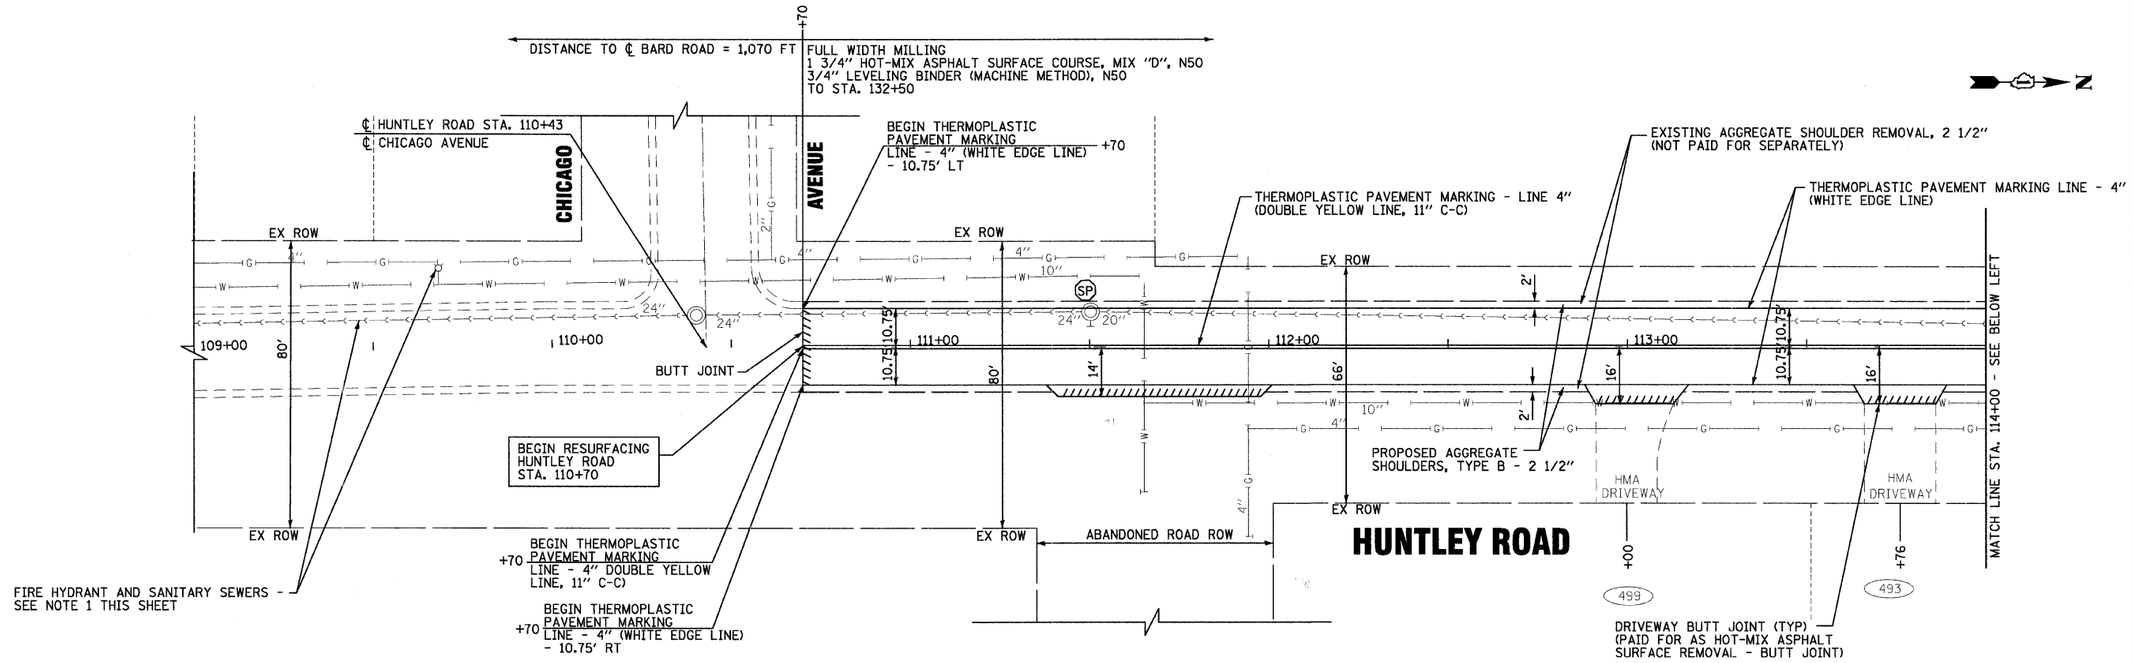

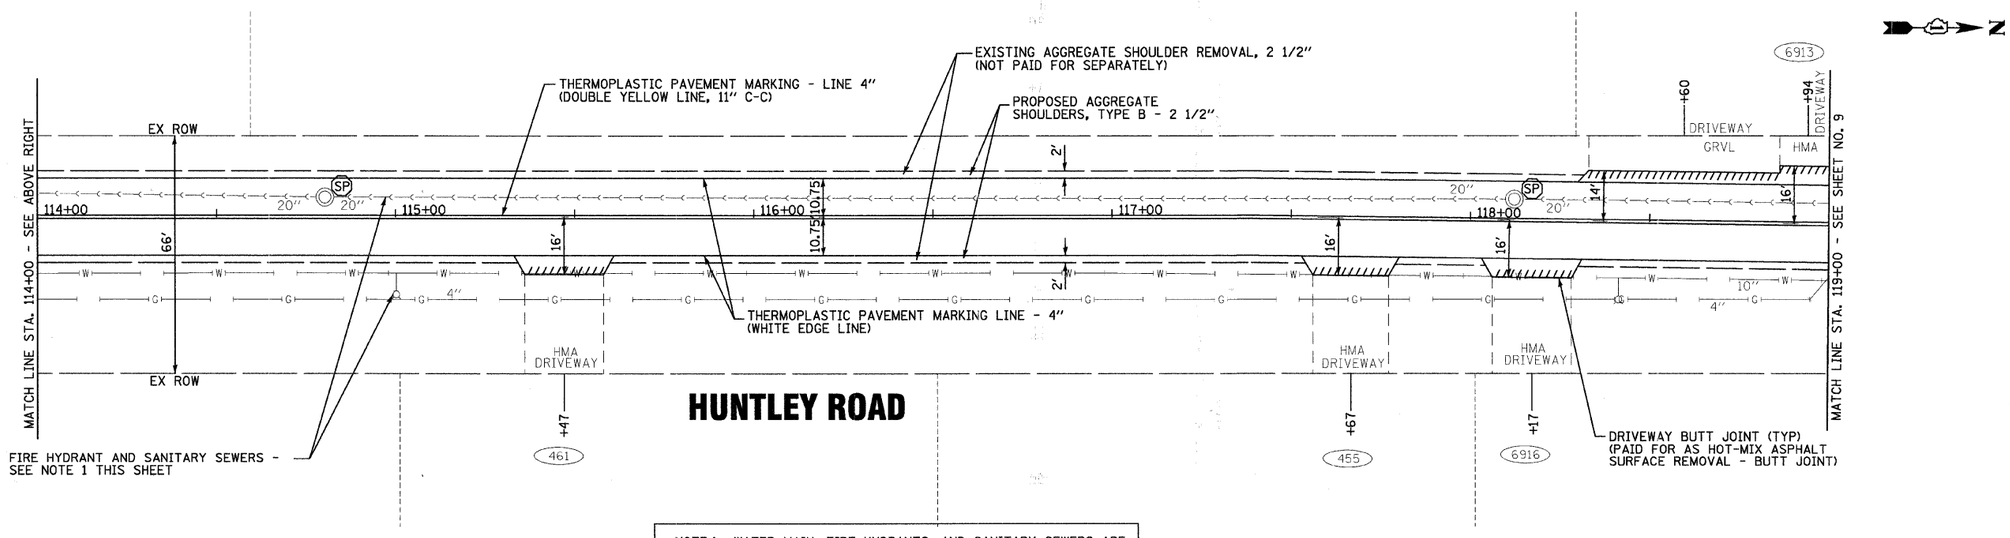

NOTE:1 WATER MAIN, FIRE HYDRANTS, AND SANITARY SEWERS ARE OWNED AND MAINTAINED BY THE CITY OF CRYSTAL LAKE. SEE ALSO GENERAL NOTES 6 AND 22 ON SHEET 2.

*F.A.U. 3869 HALIGUS ROAD AND F.A.U. 0118 HUNTLEY ROAD

COPYRIGHT © 2008 BY BAXTER & WOODMAN INC.
STATE OF ILLINOIS - PROFESSIONAL DESIGN FIRM
LICENSE NO. 184-001821 EXPIRES 4/30/2009
2/26/2009 10:29:09 AM

BAXTER & WOODMAN Consulting Engineers

DESIGNED	- REW	REVISED	- 1-20-09 - IDOT REVIEW
DRAWN	- UKB	REVISED	-
CHECKED	- RWL	REVISED	-
DATE	- 12-08-08	REVISED	-

VILLAGE OF LAKEWOOD, ILLINOIS
HALIGUS ROAD AND HUNTLEY ROAD STP (LAPP) IMPROVEMENTS

PLAN – HUNTLEY ROAD

SCALE: 1"=20' STA: 109+00 TO STA: 119+00

F.A.U. RTE.	SECTION	COUNTY	TOTAL SHEETS	SHEET NO.
*	08-00010-00-RS	McHENRY	17	8
FED. ROAD DIST. NO. 1		CONTRACT NO. 63145		
C-91-207-09	ILLINOIS	FED. AID PROJECT M-9003 (175)		