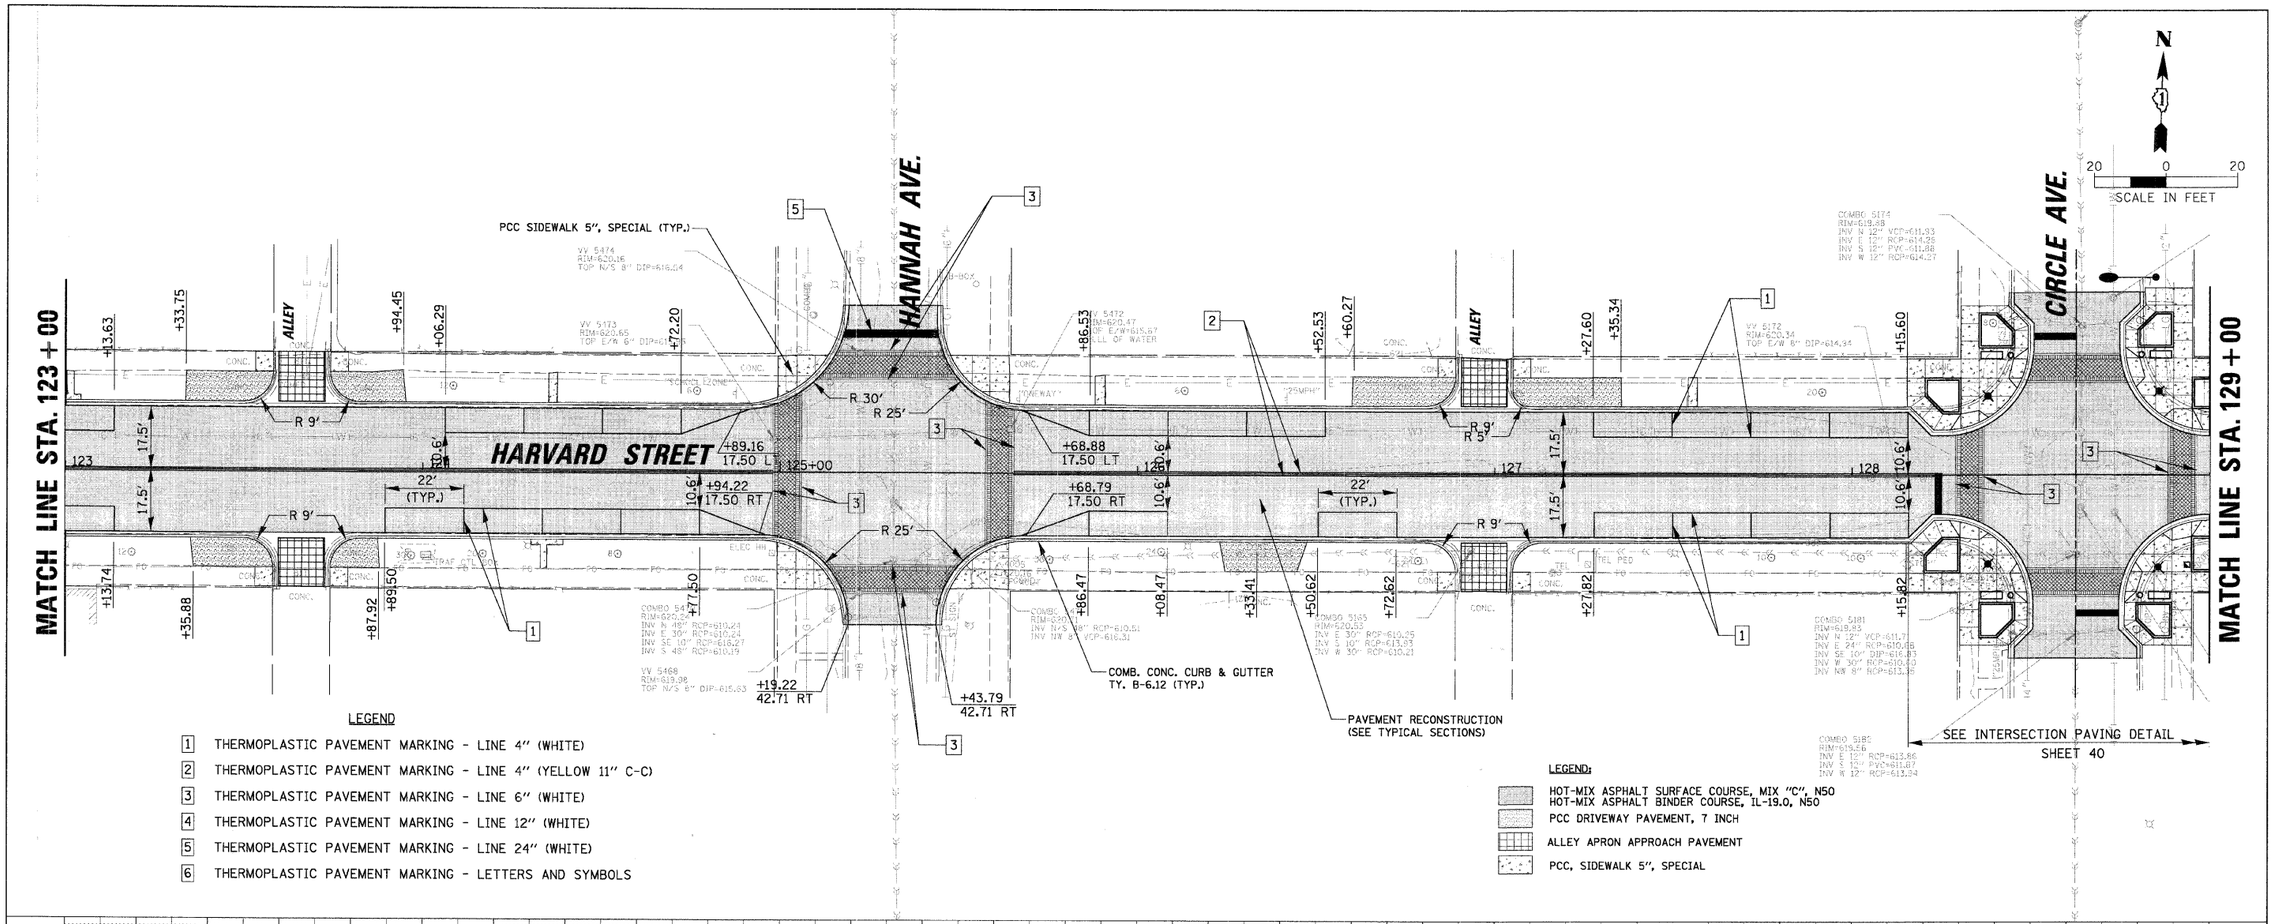

LEGEND

1. THERMOPLASTIC PAVEMENT MARKING - LINE 4" (WHITE)
2. THERMOPLASTIC PAVEMENT MARKING - LINE 4" (YELLOW 11" C-C)
3. THERMOPLASTIC PAVEMENT MARKING - LINE 6" (WHITE)
4. THERMOPLASTIC PAVEMENT MARKING - LINE 12" (WHITE)
5. THERMOPLASTIC PAVEMENT MARKING - LINE 24" (WHITE)
6. THERMOPLASTIC PAVEMENT MARKING - LETTERS AND SYMBOLS

LEGEND:

- HOT-MIX ASPHALT SURFACE COURSE, MIX "C", N50
  HOT-MIX ASPHALT BINDER COURSE, IL-19.0, N50
- PCC DRIVEWAY PAVEMENT, 7 INCH
- ALLEY APRON APPROACH PAVEMENT
- PCC, SIDEWALK 5", SPECIAL

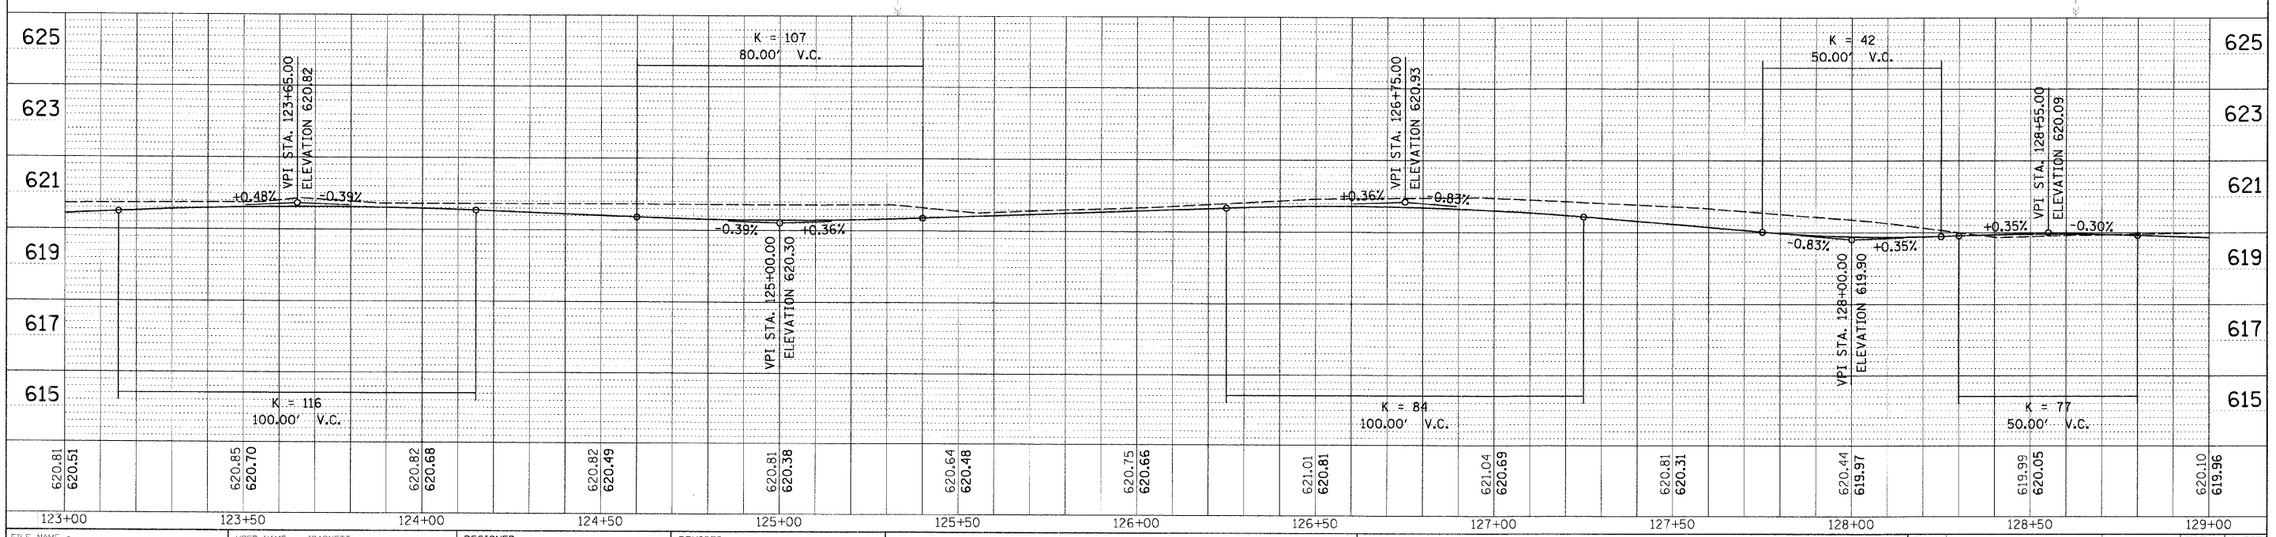

FILE NAME = N:\FORESTPARK\070082\Civil\RPP_070082.05.DGN	USER NAME = JBARNETT	DESIGNED -	REVISED -
		DRAWN -	REVISED -
	PLOT SCALE = 20'	CHECKED -	REVISED -
	PLOT DATE = 2/18/2009	DATE -	REVISED -

STATE OF ILLINOIS
DEPARTMENT OF TRANSPORTATION

ROADWAY PLAN AND PROFILE – HARVARD STREET
STA. 123+00.00 TO STA. 129+00.00

SCALE: | SHEET NO. OF SHEETS | STA. TO STA.

F.A.U. RTE.	SECTION	COUNTY	TOTAL SHEETS	SHEET NO.
1702	07-00106-00-PV	COOK	75	19

CONTRACT NO. 63148

FED. ROAD DIST. NO. 1 | ILLINOIS | FED. AID PROJECT