FINAL SURVEY	BY	DATE
NOTE BOOK	SURVEYED	
NO.	PLOTTED	
	TEMPLATE	
	AREAS	
	AREAS CHECKED	

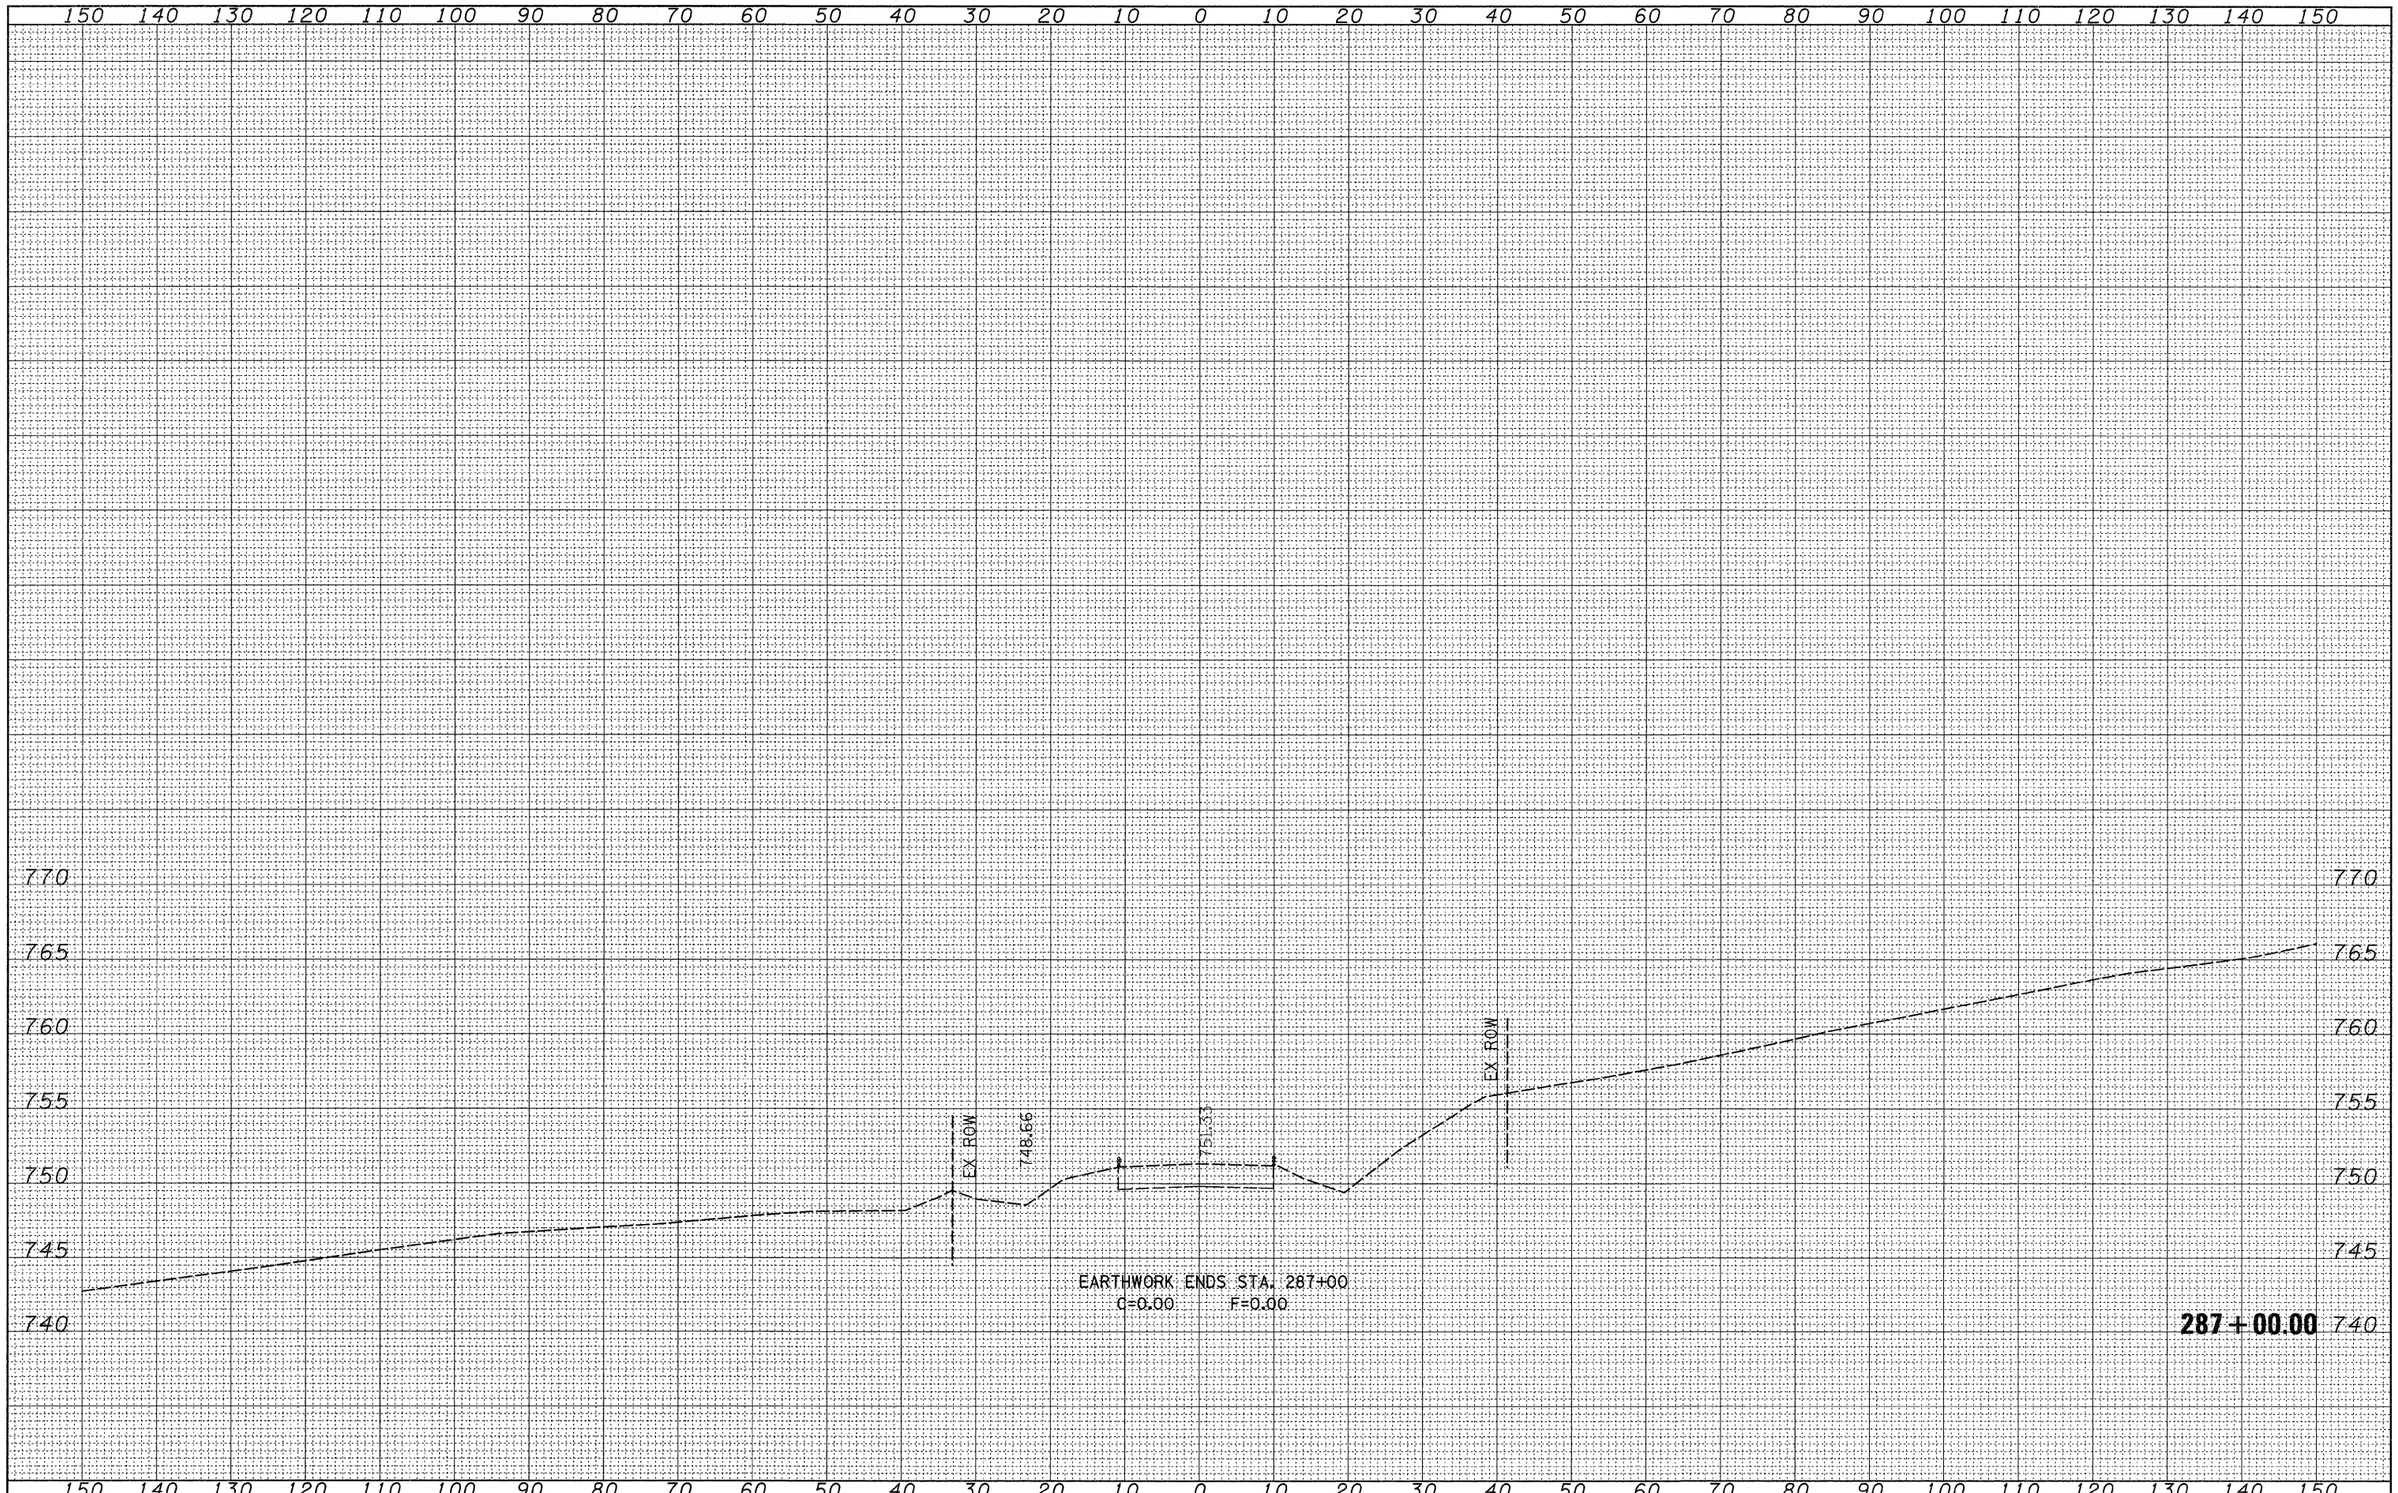

ORIGINAL SURVEY	BY	DATE
NOTE BOOK	SURVEYED	
NO.	PLOTTED	
	TEMPLATE	
	AREAS	
	AREAS CHECKED	

FILE NAME = c:\pw_work\PWIDOT\HENSONKE\dms33699\d0470?xsc4.dgn	USER NAME = hensonke	DESIGNED -	REVISED -
		DRAWN -	REVISED -
	PLOT SCALE = 10.0000 ' / IN.	CHECKED -	REVISED -
	PLOT DATE = Tue Sep 30 14:10:28 2008	DATE -	REVISED -

STATE OF ILLINOIS
DEPARTMENT OF TRANSPORTATION

IL 78 CROSS SECTIONS

SCALE: | SHEET NO. OF SHEETS | STA. 287+00.00 TO STA. 287+50.00

F.A.P RTE.	SECTION	COUNTY	TOTAL SHEETS	SHEET NO.
642	(10,11)T	JO DAVIESS	283	199
		CONTRACT NO. 64D07		
FED. ROAD DIST. NO.	ILLINOIS	FED. AID PROJECT		