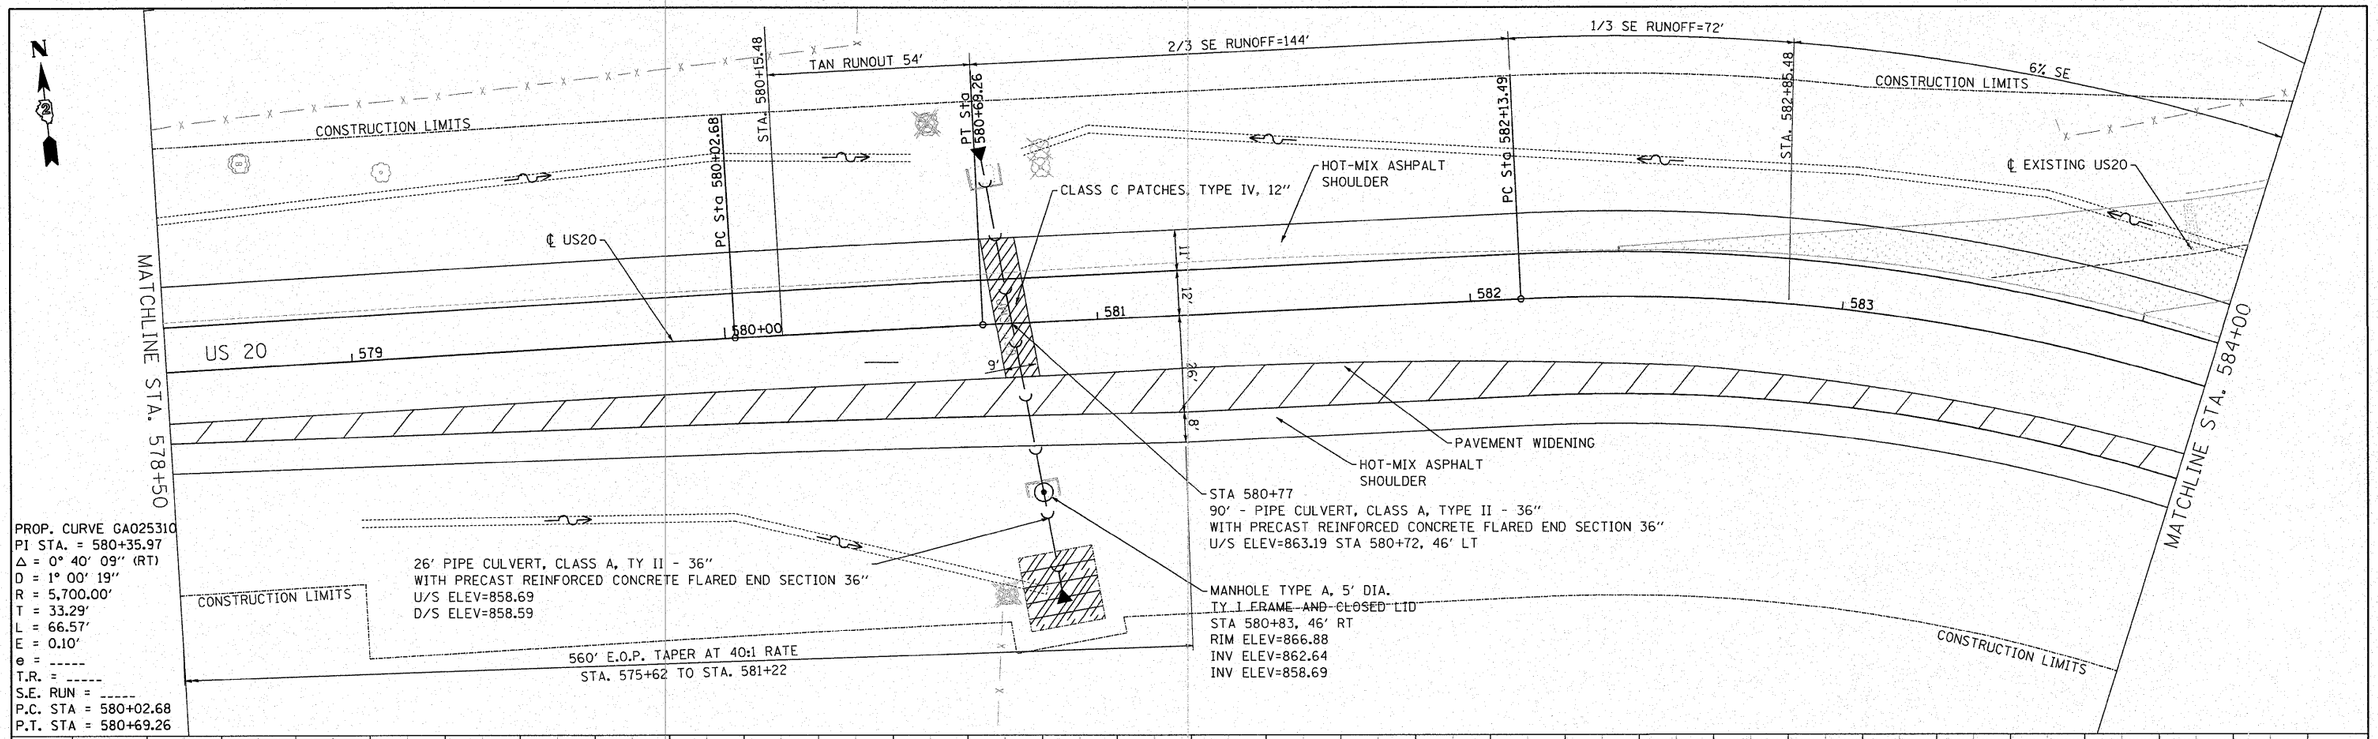

PLAN — SURVEYED / PLOTTED / ALIGNMENT CHECKED / RT. OF WAY CHECKED / CADD FILE NAME — NOTE BOOK NO. — BY — DATE

PROFILE — SURVEYED / PLOTTED / GRADES CHECKED / B.M. NOTED / STRUCTURE NOTATNS CHKD — NOTE BOOK NO. — BY — DATE

FILE NAME = W:\2298-03 - US 20 IL 84 Intersection\CADD Sheets\D208108-sht-plnprf-20.dgn	USER NAME = IDOTCAD	DESIGNED - SPF	REVISED -	STATE OF ILLINOIS DEPARTMENT OF TRANSPORTATION	PLAN AND PROFILE - US 20	F.A.P RTE. 301	SECTION 30-M-2	COUNTY JoDAVIESS	TOTAL SHEETS 81	SHEET NO. 20
	PLOT SCALE = 20.0000 ' / IN.	DRAWN - AJP	REVISED -					CONTRACT NO. 64E29		
	PLOT DATE = 1/22/2009	CHECKED - JMS	REVISED -		SCALE: 20H 5V	SHEET NO. 02 OF 05 SHEETS	STA. 578+50 TO STA. 584+00	FED. ROAD DIST. NO.	ILLINOIS	FED. AID PROJECT
		DATE - 01/23/09	REVISED -							