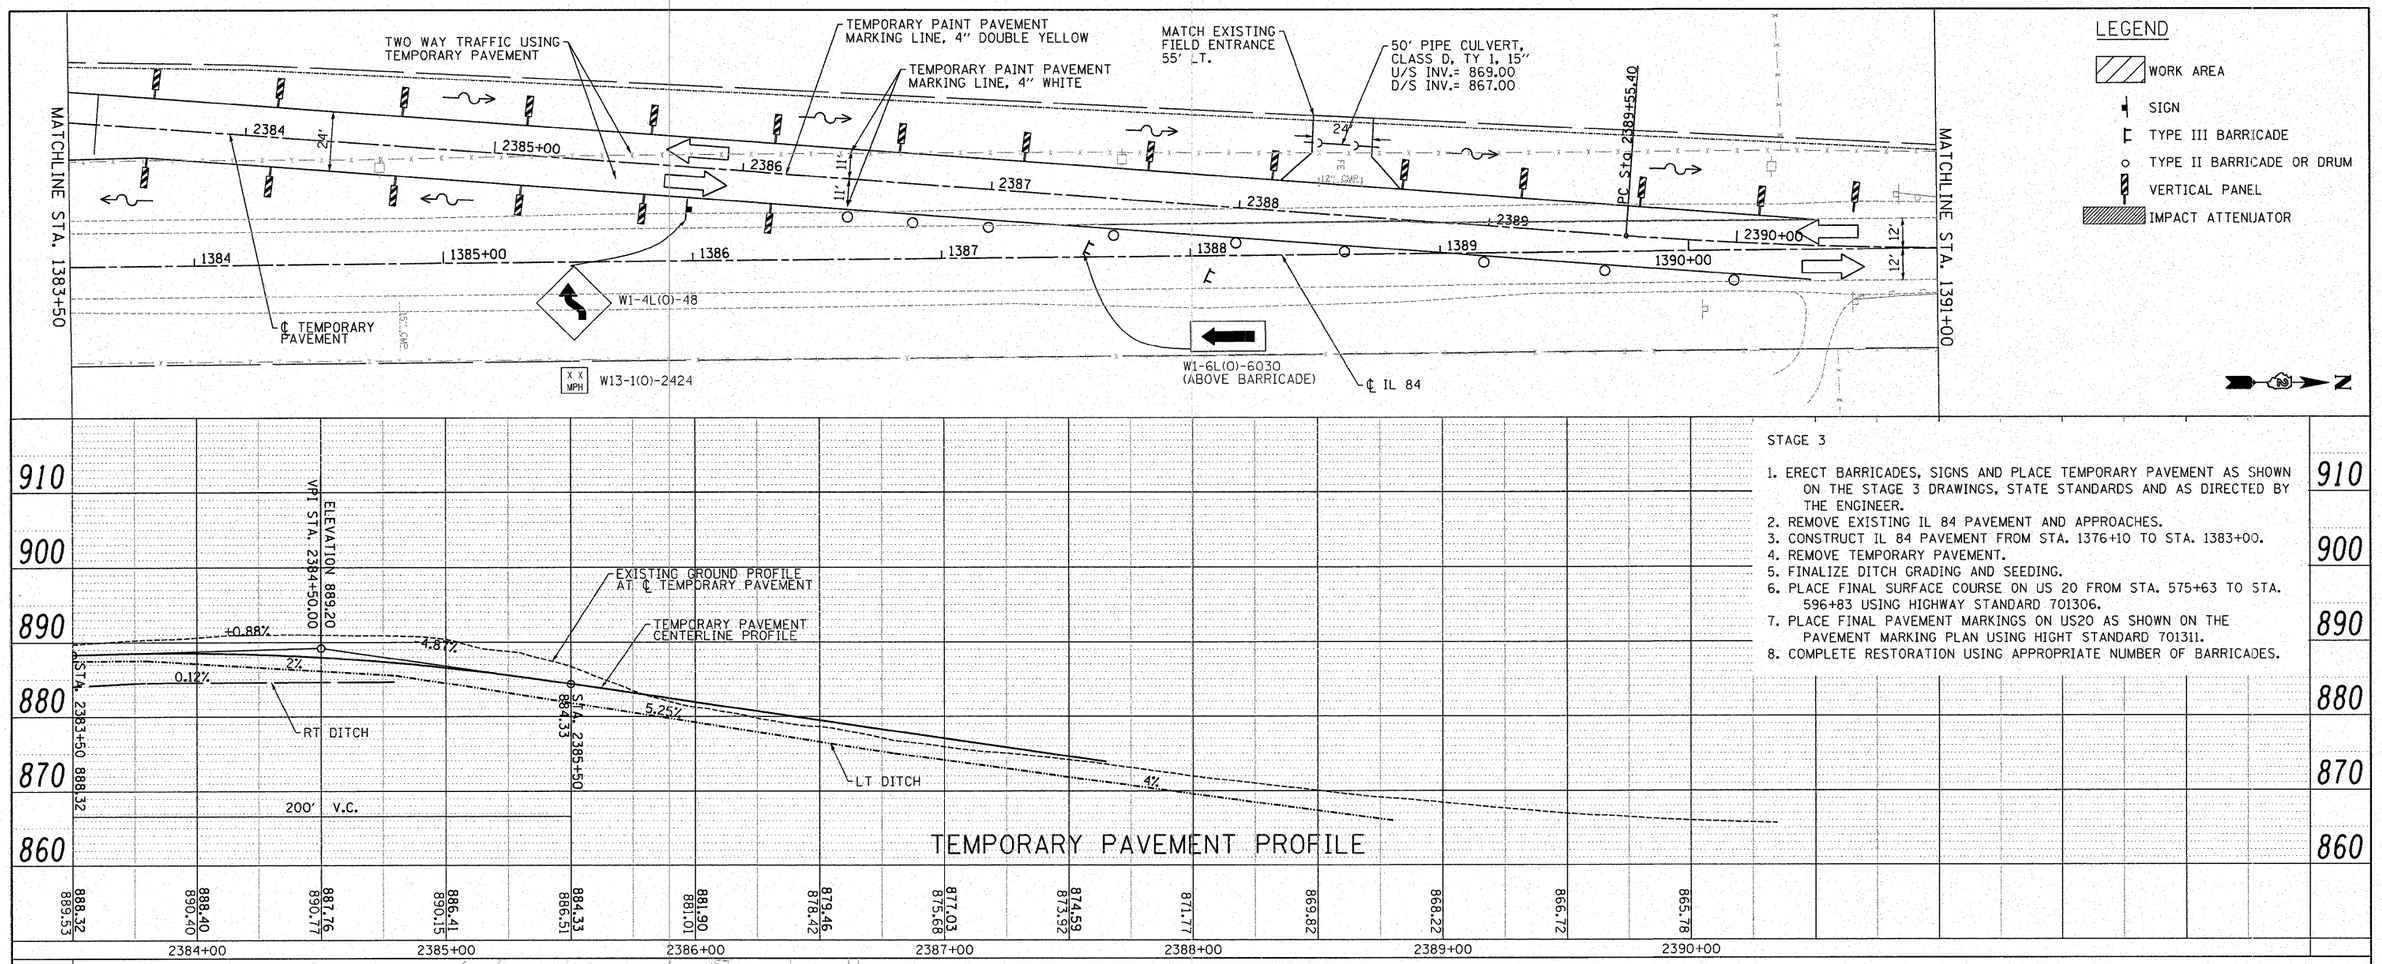

STAGE 3

1. ERECT BARRICADES, SIGNS AND PLACE TEMPORARY PAVEMENT AS SHOWN ON THE STAGE 3 DRAWINGS, STATE STANDARDS AND AS DIRECTED BY THE ENGINEER.
2. REMOVE EXISTING IL 84 PAVEMENT AND APPROACHES.
3. CONSTRUCT IL 84 PAVEMENT FROM STA. 1376+10 TO STA. 1383+00.
4. REMOVE TEMPORARY PAVEMENT.
5. FINALIZE DITCH GRADING AND SEEDING.
6. PLACE FINAL SURFACE COURSE ON US 20 FROM STA. 575+63 TO STA. 596+83 USING HIGHWAY STANDARD 701306.
7. PLACE FINAL PAVEMENT MARKINGS ON US20 AS SHOWN ON THE PAVEMENT MARKING PLAN USING HIGHT STANDARD 701311.
8. COMPLETE RESTORATION USING APPROPRIATE NUMBER OF BARRICADES.

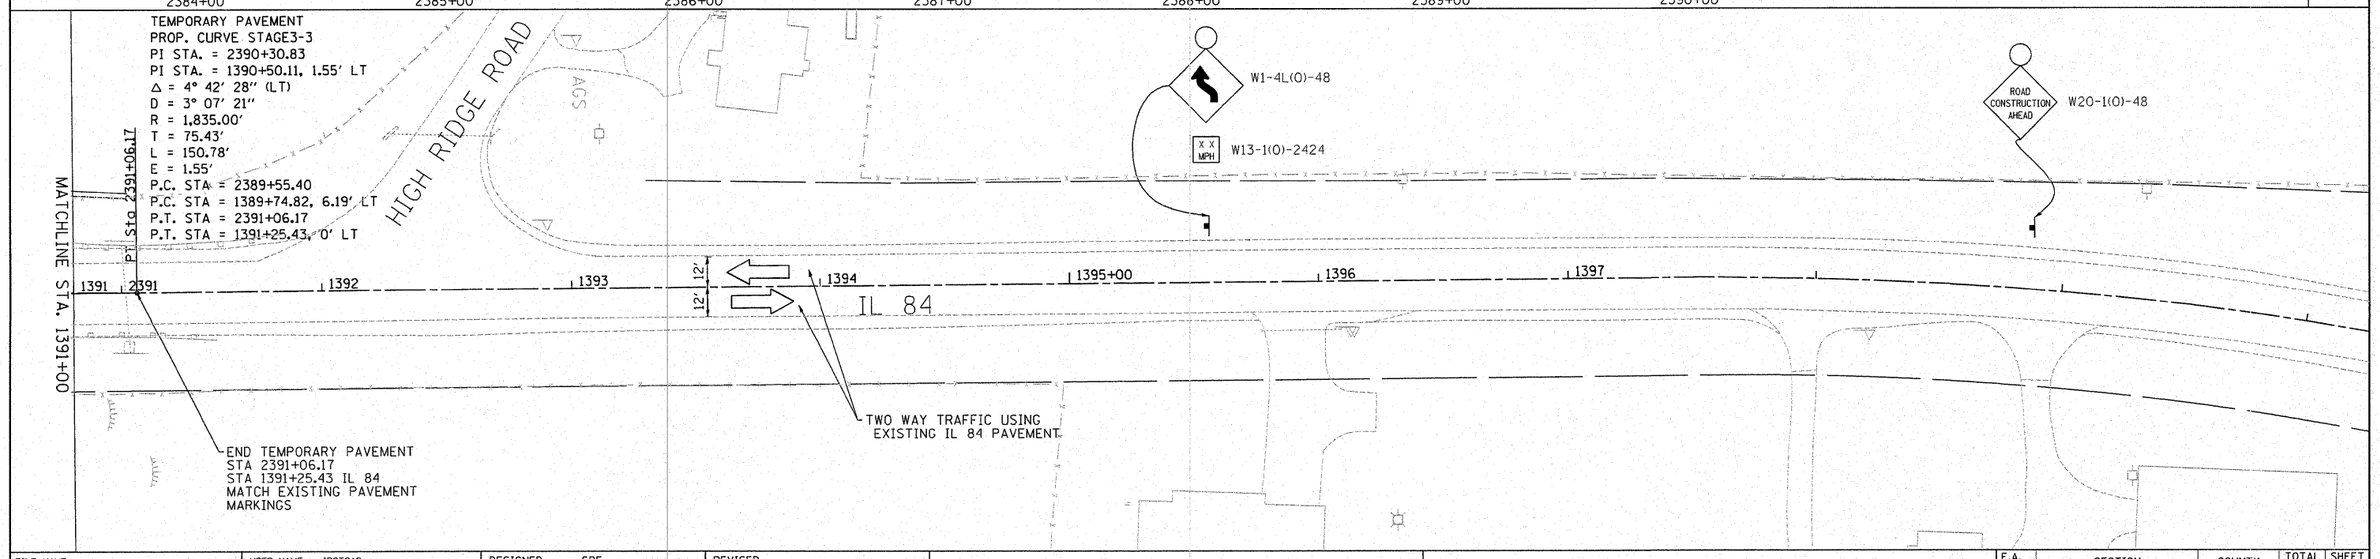

PLAN — SURVEYED / PLOTTED / ALIGNMENT CHECKED / RCS & VPI CHECKED / CADD FILE NAME / NOTE BOOK / NO. — BY — DATE

PROFILE — SURVEYED / PLOTTED / GRADES CHECKED / S.M. NOTES / STRUCTURE NOTATNS CH'KD — NOTE BOOK / NO. — BY — DATE

FILE NAME = W:\2298-03 - US 20 IL 84 Intersection\CADD	USER NAME = IDOTCAD	DESIGNED - SPF	REVISED -
Sheets\D208108-sht-staging3.dgn		DRAWN - AJP	REVISED -
	PLOT SCALE = 30.0000 ' / IN.	CHECKED - JMS	REVISED -
	PLOT DATE = 1/22/2009	DATE - 01/23/09	REVISED -

STATE OF ILLINOIS
DEPARTMENT OF TRANSPORTATION

TRAFFIC STAGING PLAN STAGE 3 – IL 84

SCALE: 1"=30' | SHEET NO. 02 OF 05 SHEETS | STA. | TO STA.

F.A. RTE.	SECTION	COUNTY	TOTAL SHEETS	SHEET NO.
301	30-M-2	JoDAVIESS	81	33
		CONTRACT NO. 64E29		
FED. ROAD DIST. NO.	ILLINOIS	FED. AID PROJECT		