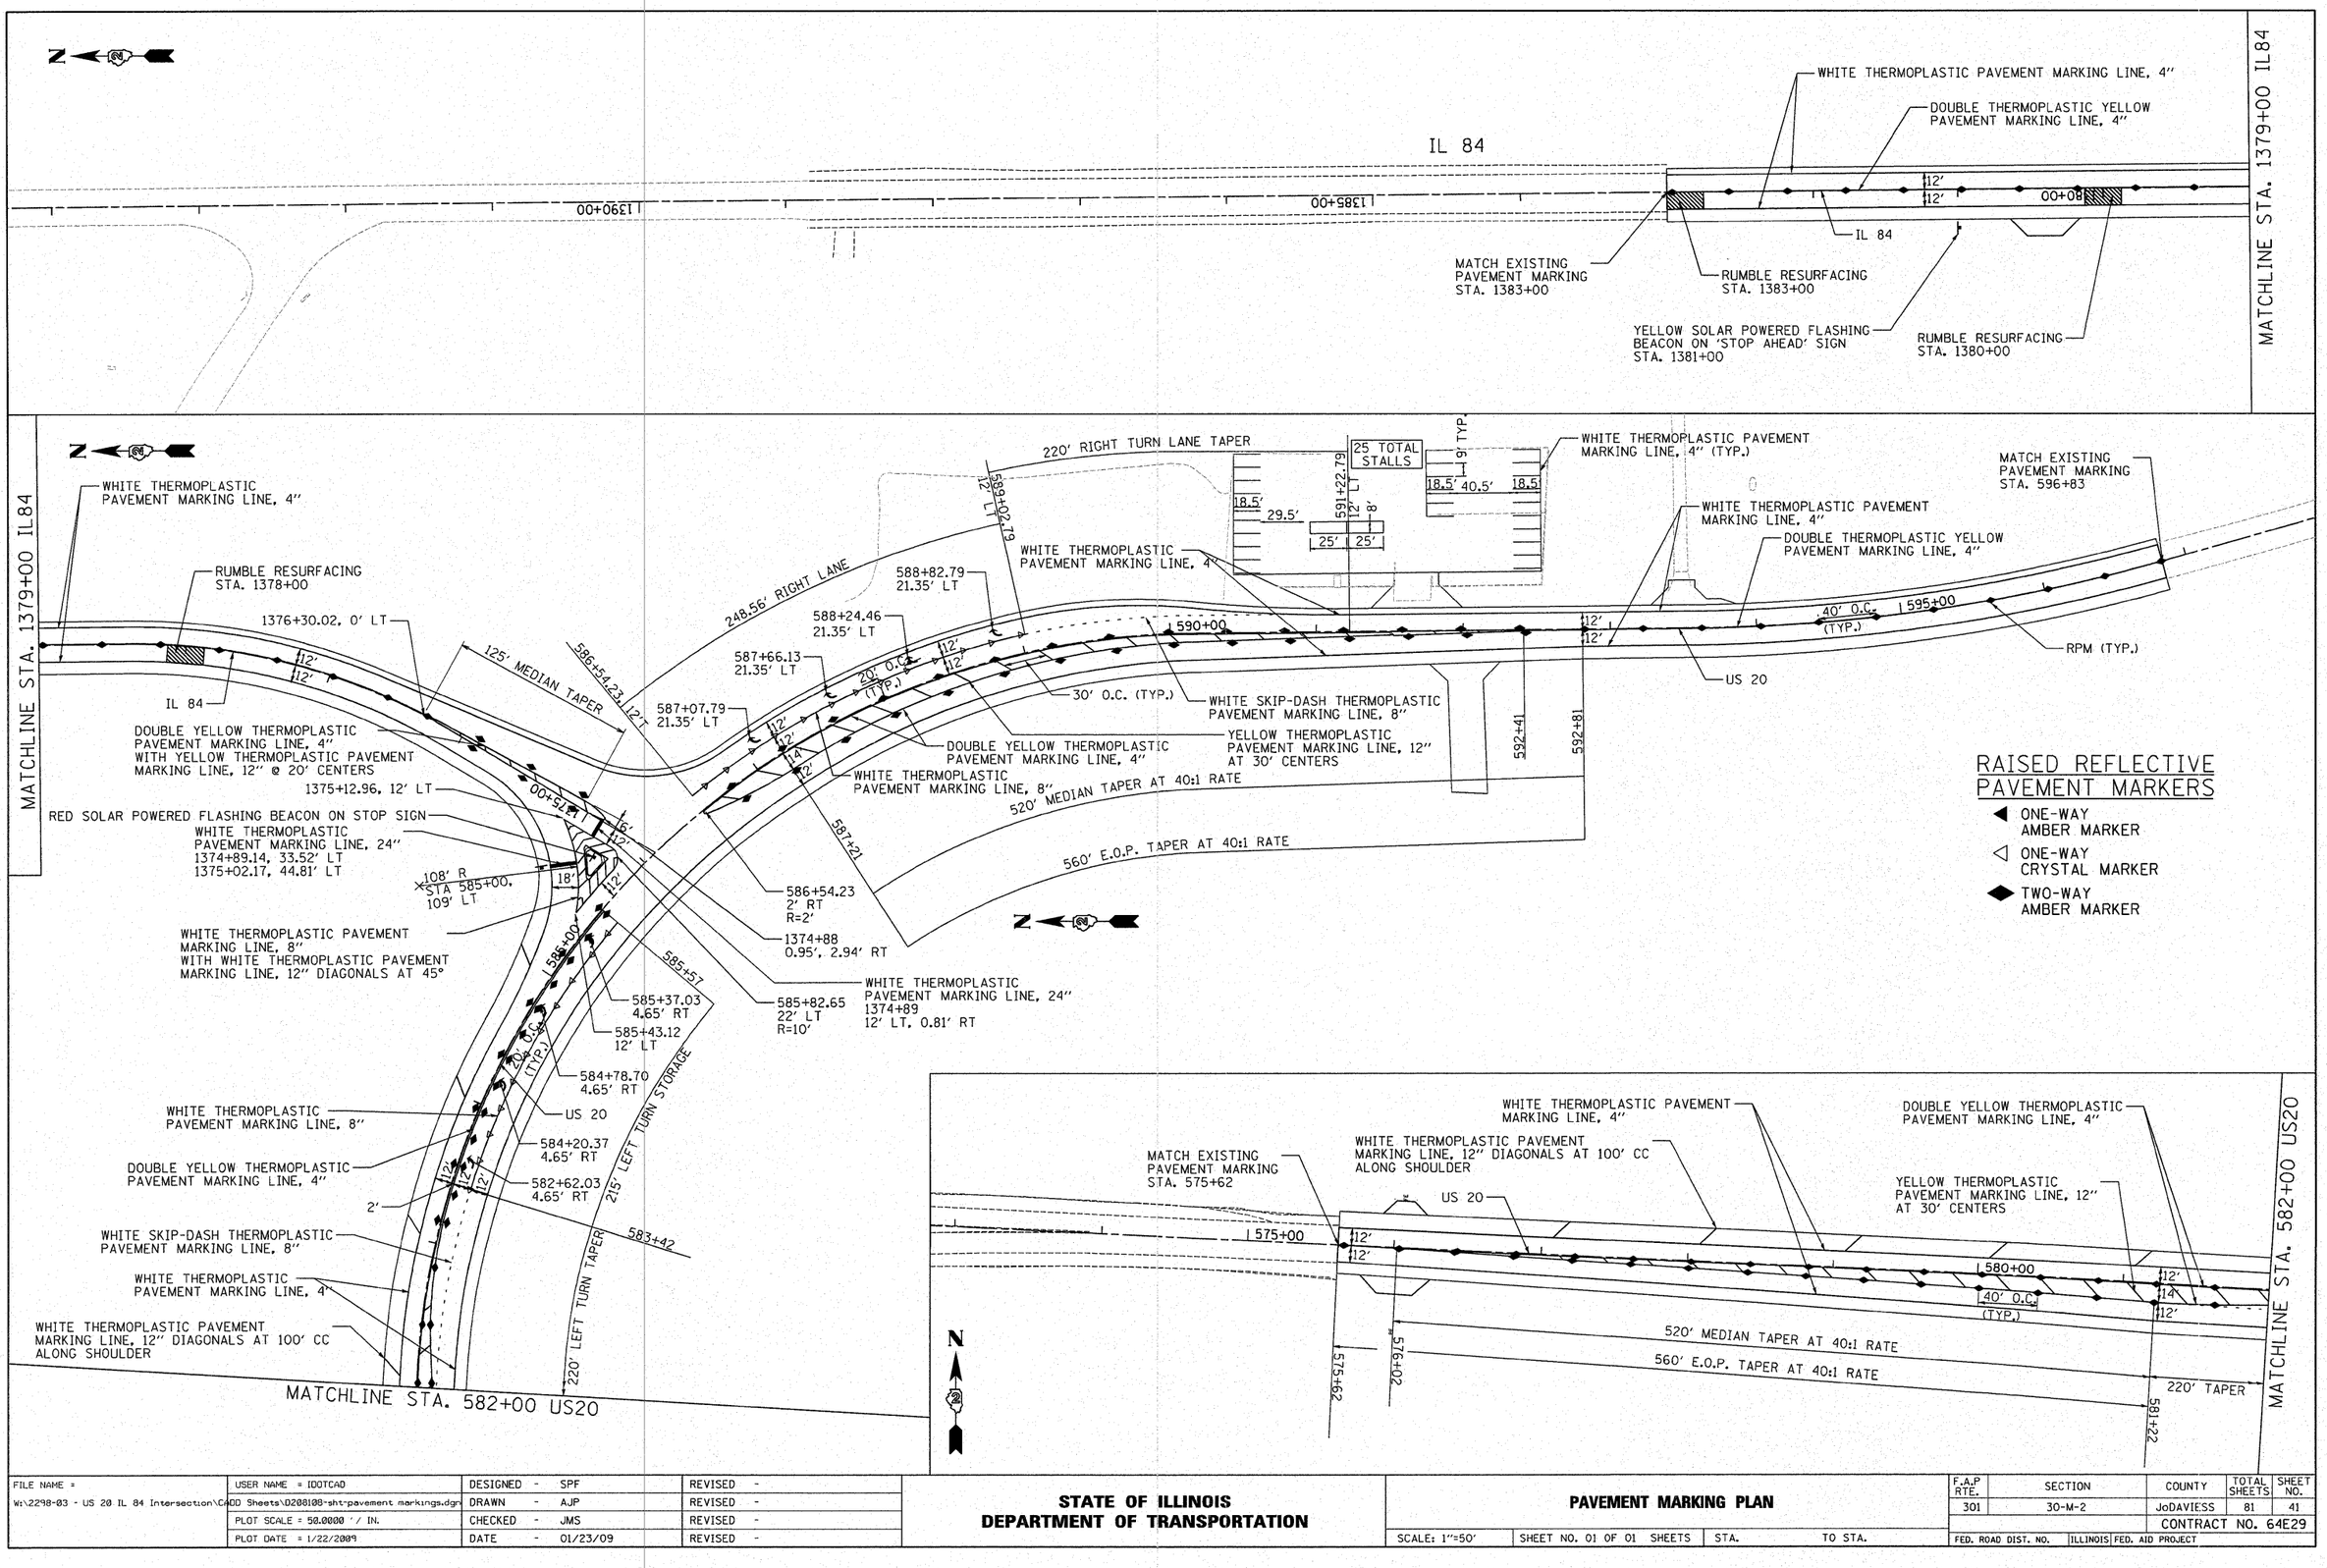

FILE NAME = W:\2298-03 - US 20 IL 84 Intersection\CADD Sheets\D208108-sht-pavement markings.dgn	USER NAME = IDOTCAD	DESIGNED - SPF	REVISED -
	PLOT SCALE = 50.0000 ' / IN.	DRAWN - AJP	REVISED -
	PLOT DATE = 1/22/2009	CHECKED - JMS	REVISED -
		DATE - 01/23/09	REVISED -

STATE OF ILLINOIS
DEPARTMENT OF TRANSPORTATION

PAVEMENT MARKING PLAN

SCALE: 1"=50' | SHEET NO. 01 OF 01 SHEETS | STA. | TO STA.

F.A.P RTE.	SECTION	COUNTY	TOTAL SHEETS	SHEET NO.
301	30-M-2	JoDAVIESS	81	41
		CONTRACT NO. 64E29		
FED. ROAD DIST. NO.	ILLINOIS	FED. AID PROJECT		