FINAL SURVEY	SURVEYED	BY	
	PLOTTED		
NOTE BOOK	TRIANGULATE		
NO.	AREAS		
	AREAS CHECKED		DATE

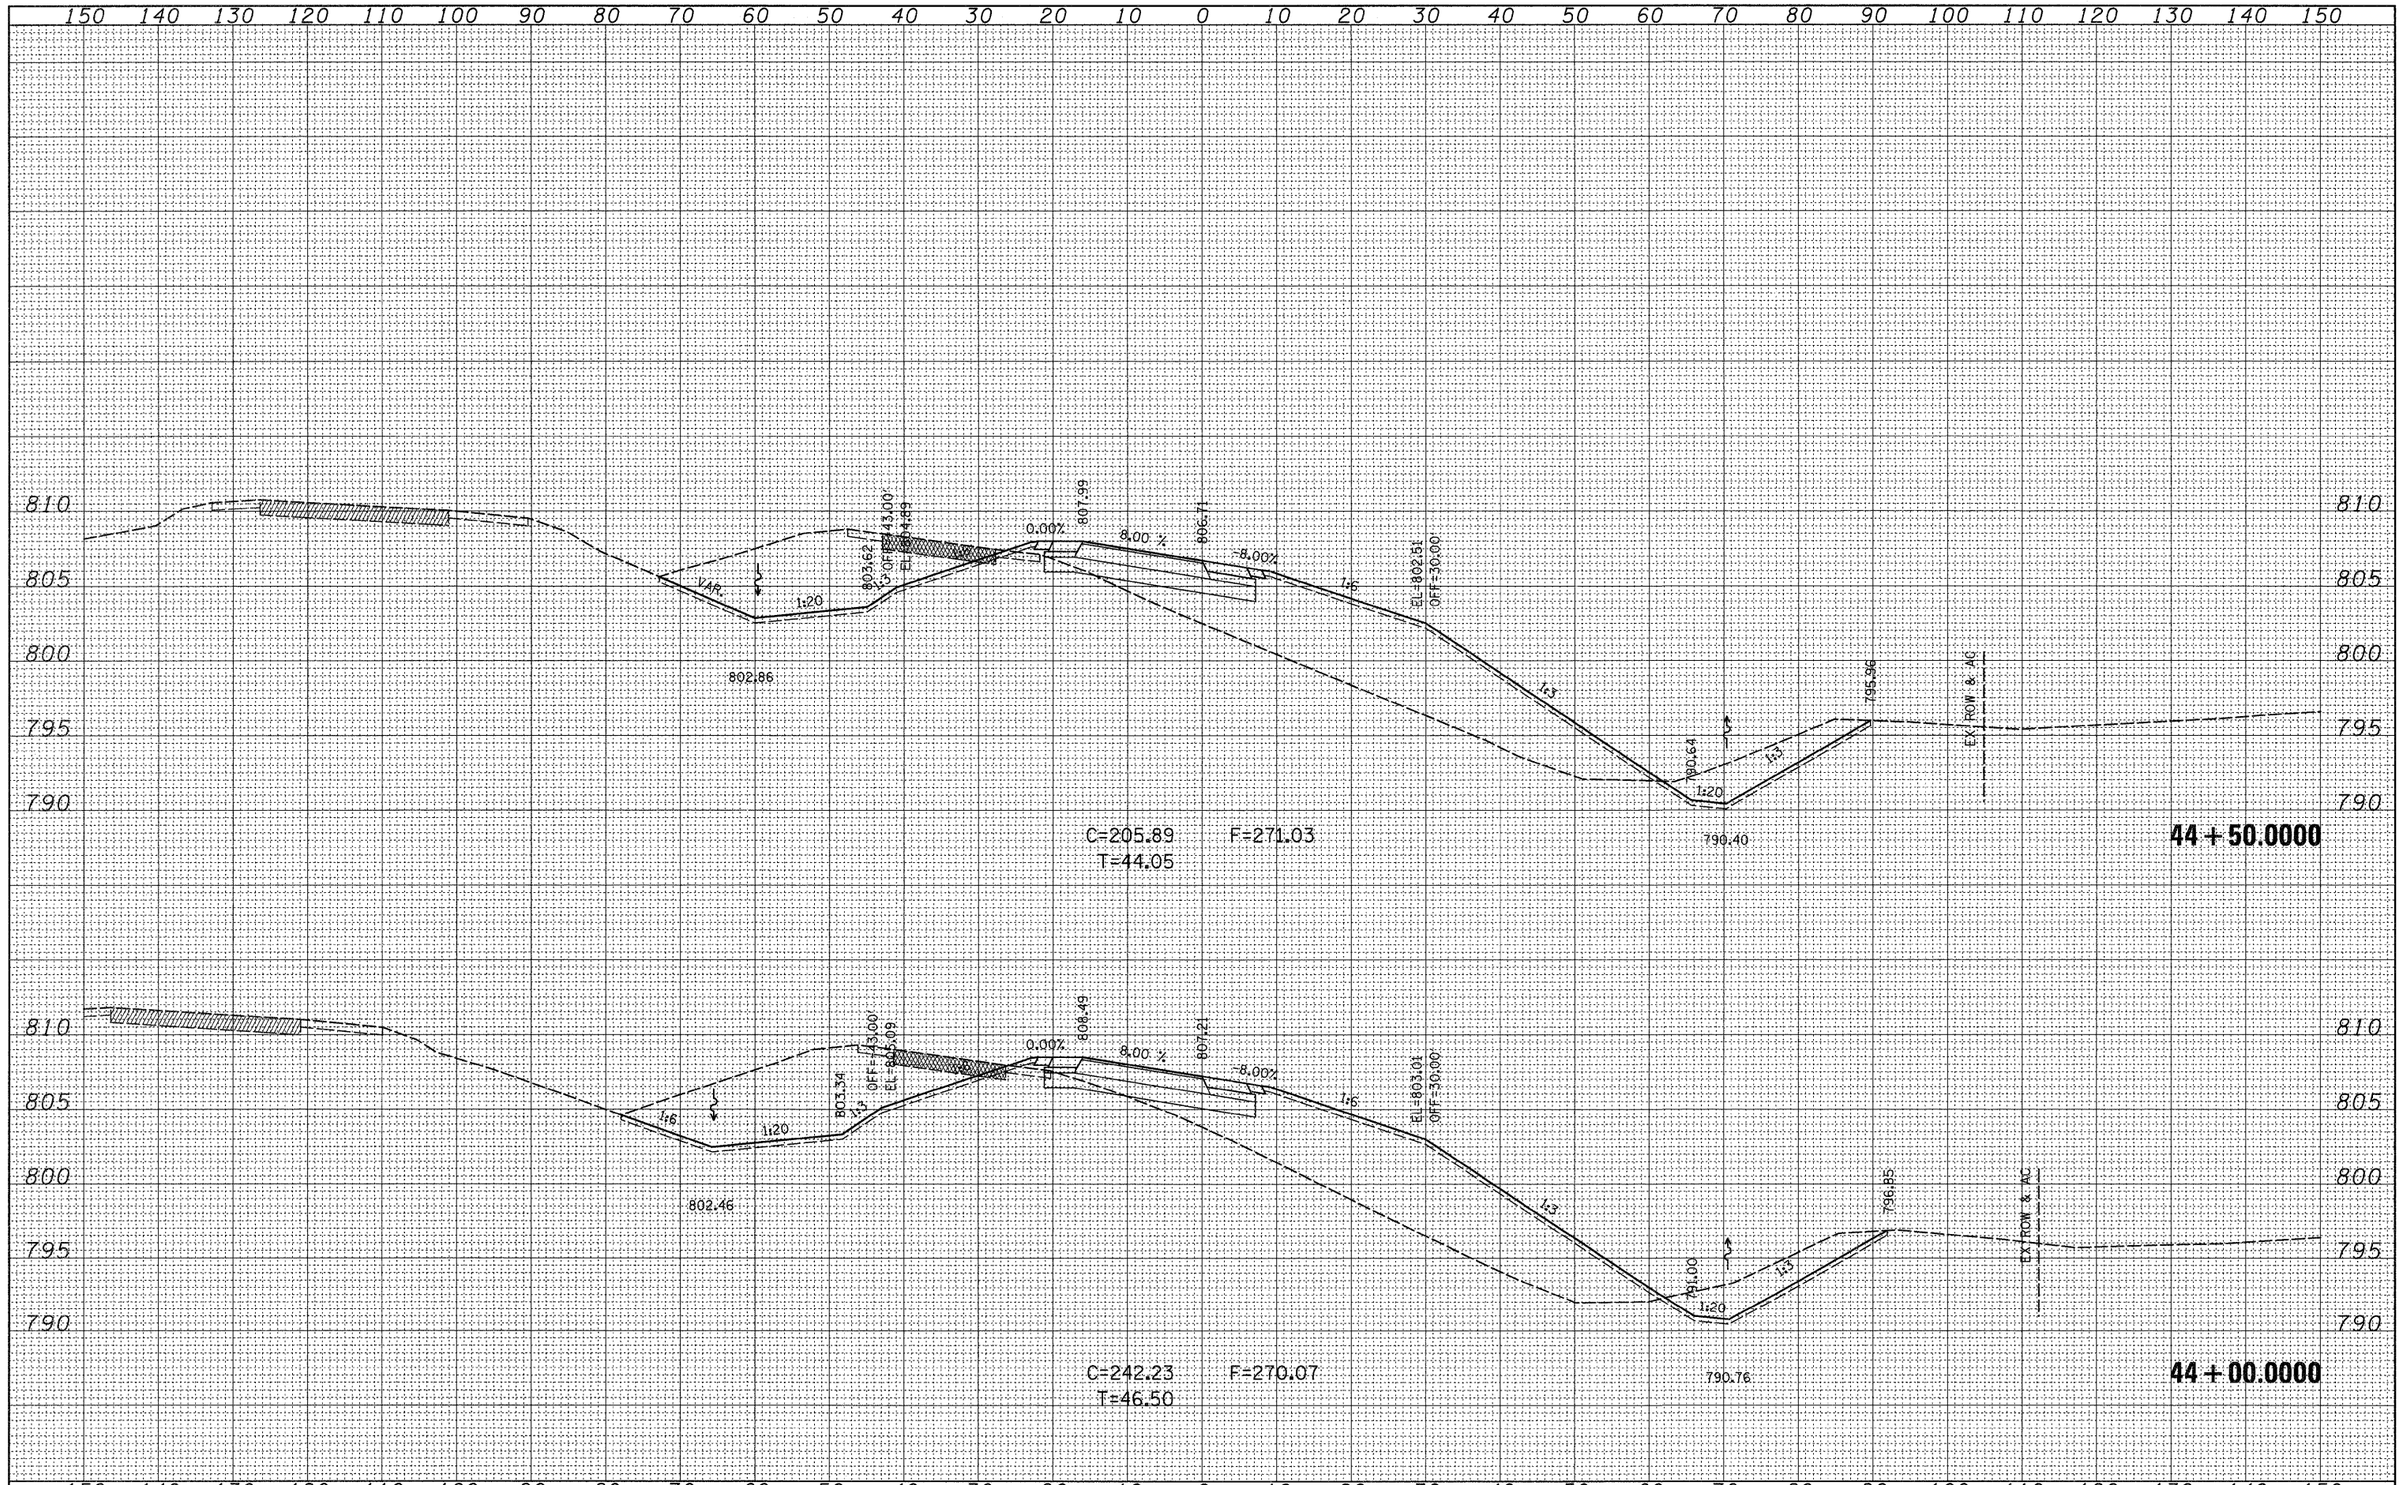

ORIGINAL SURVEY	SURVEYED	BY	
	PLOTTED		
NOTE BOOK	TRIANGULATE		
NO.	AREAS		DATE
	AREAS CHECKED		

FILE NAME =	USER NAME = dossdd	DESIGNED -	REVISED -
c:\pw_work\PWIDOT\DOSSDD\dms84039\d2003B9-xsc.ner.amp.dgn		DRAWN -	REVISED -
	PLOT SCALE = 10.0000 ' / IN.	CHECKED -	REVISED -
	PLOT DATE = Fri Jan 23 10:28:45 2009	DATE -	REVISED -

STATE OF ILLINOIS
DEPARTMENT OF TRANSPORTATION

RAMP B
I-39 ENTRANCE RAMP

SCALE: | SHEET NO. OF SHEETS | STA. 44+00.0000 TO STA. 44+50.0000

F.A. RTE.	SECTION	COUNTY	TOTAL SHEETS	SHEET NO.
I-39	(141-1)M-1	OGLE	82	60
		CONTRACT NO. 64E60		
	ILLINOIS	FED. AID PROJECT		