FINAL SURVEY	BY	DATE
NOTE BOOK	SURVEYED	
NO.	PLOTTED	
	TYPED	
	AREAS	
	AREAS CHECKED	

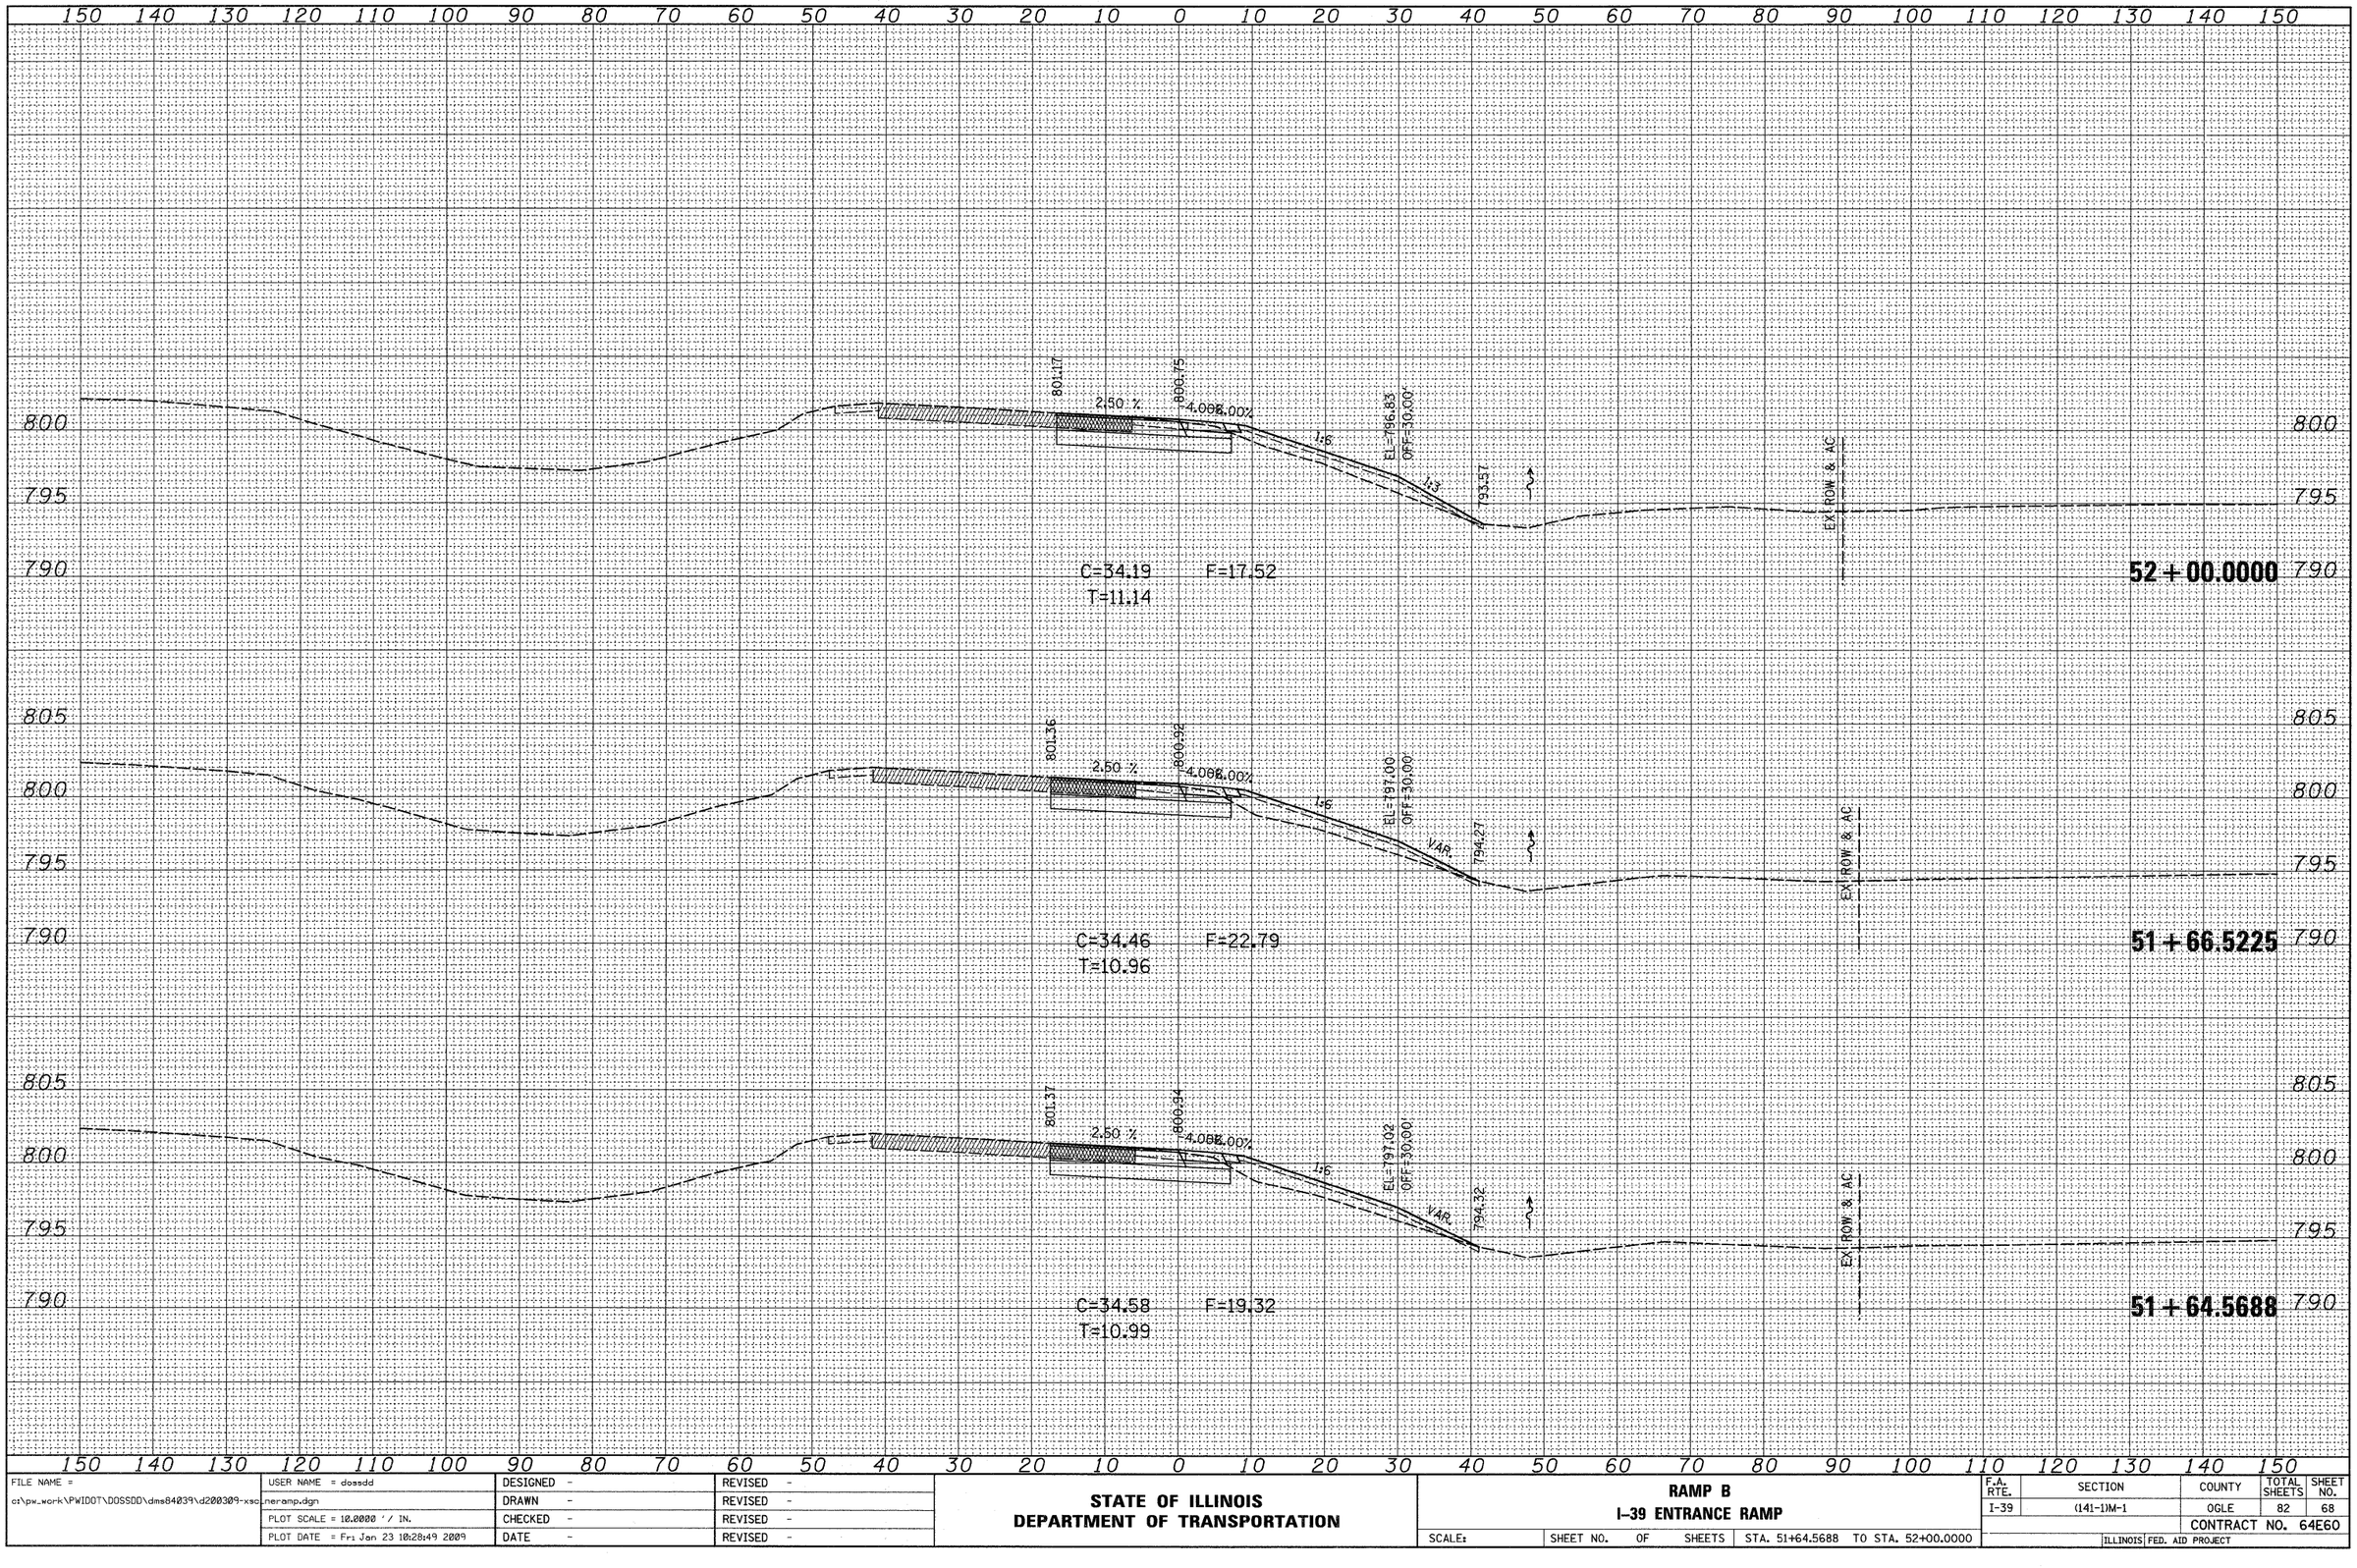

ORIGINAL SURVEY	BY	DATE
NOTE BOOK	SURVEYED	
NO.	PLOTTED	
	TYPED	
	AREAS	
	AREAS CHECKED	

FILE NAME =	USER NAME = dossdd	DESIGNED -	REVISED -
c:\pw_work\PWIDOT\DOSSDD\dms84039\d2003O9-xsc_neramp.dgn		DRAWN -	REVISED -
	PLOT SCALE = 10.0000 ' / IN.	CHECKED -	REVISED -
	PLOT DATE = Fri Jan 23 10:28:49 2009	DATE -	REVISED -

STATE OF ILLINOIS
DEPARTMENT OF TRANSPORTATION

RAMP B
I-39 ENTRANCE RAMP

SCALE: | SHEET NO. OF SHEETS | STA. 51+64.5688 TO STA. 52+00.0000

F.A. RTE.	SECTION	COUNTY	TOTAL SHEETS	SHEET NO.
I-39	(141-1)M-1	OGLE	82	68
		CONTRACT NO. 64E60		
	ILLINOIS	FED. AID PROJECT		