ORIGINAL SURVEY	BY	DATE
SURVEYED		
PLOTTED		
NOTE BOOK	TYPE SIZE	
NO.	AREAS	
	AREAS CHECKED	

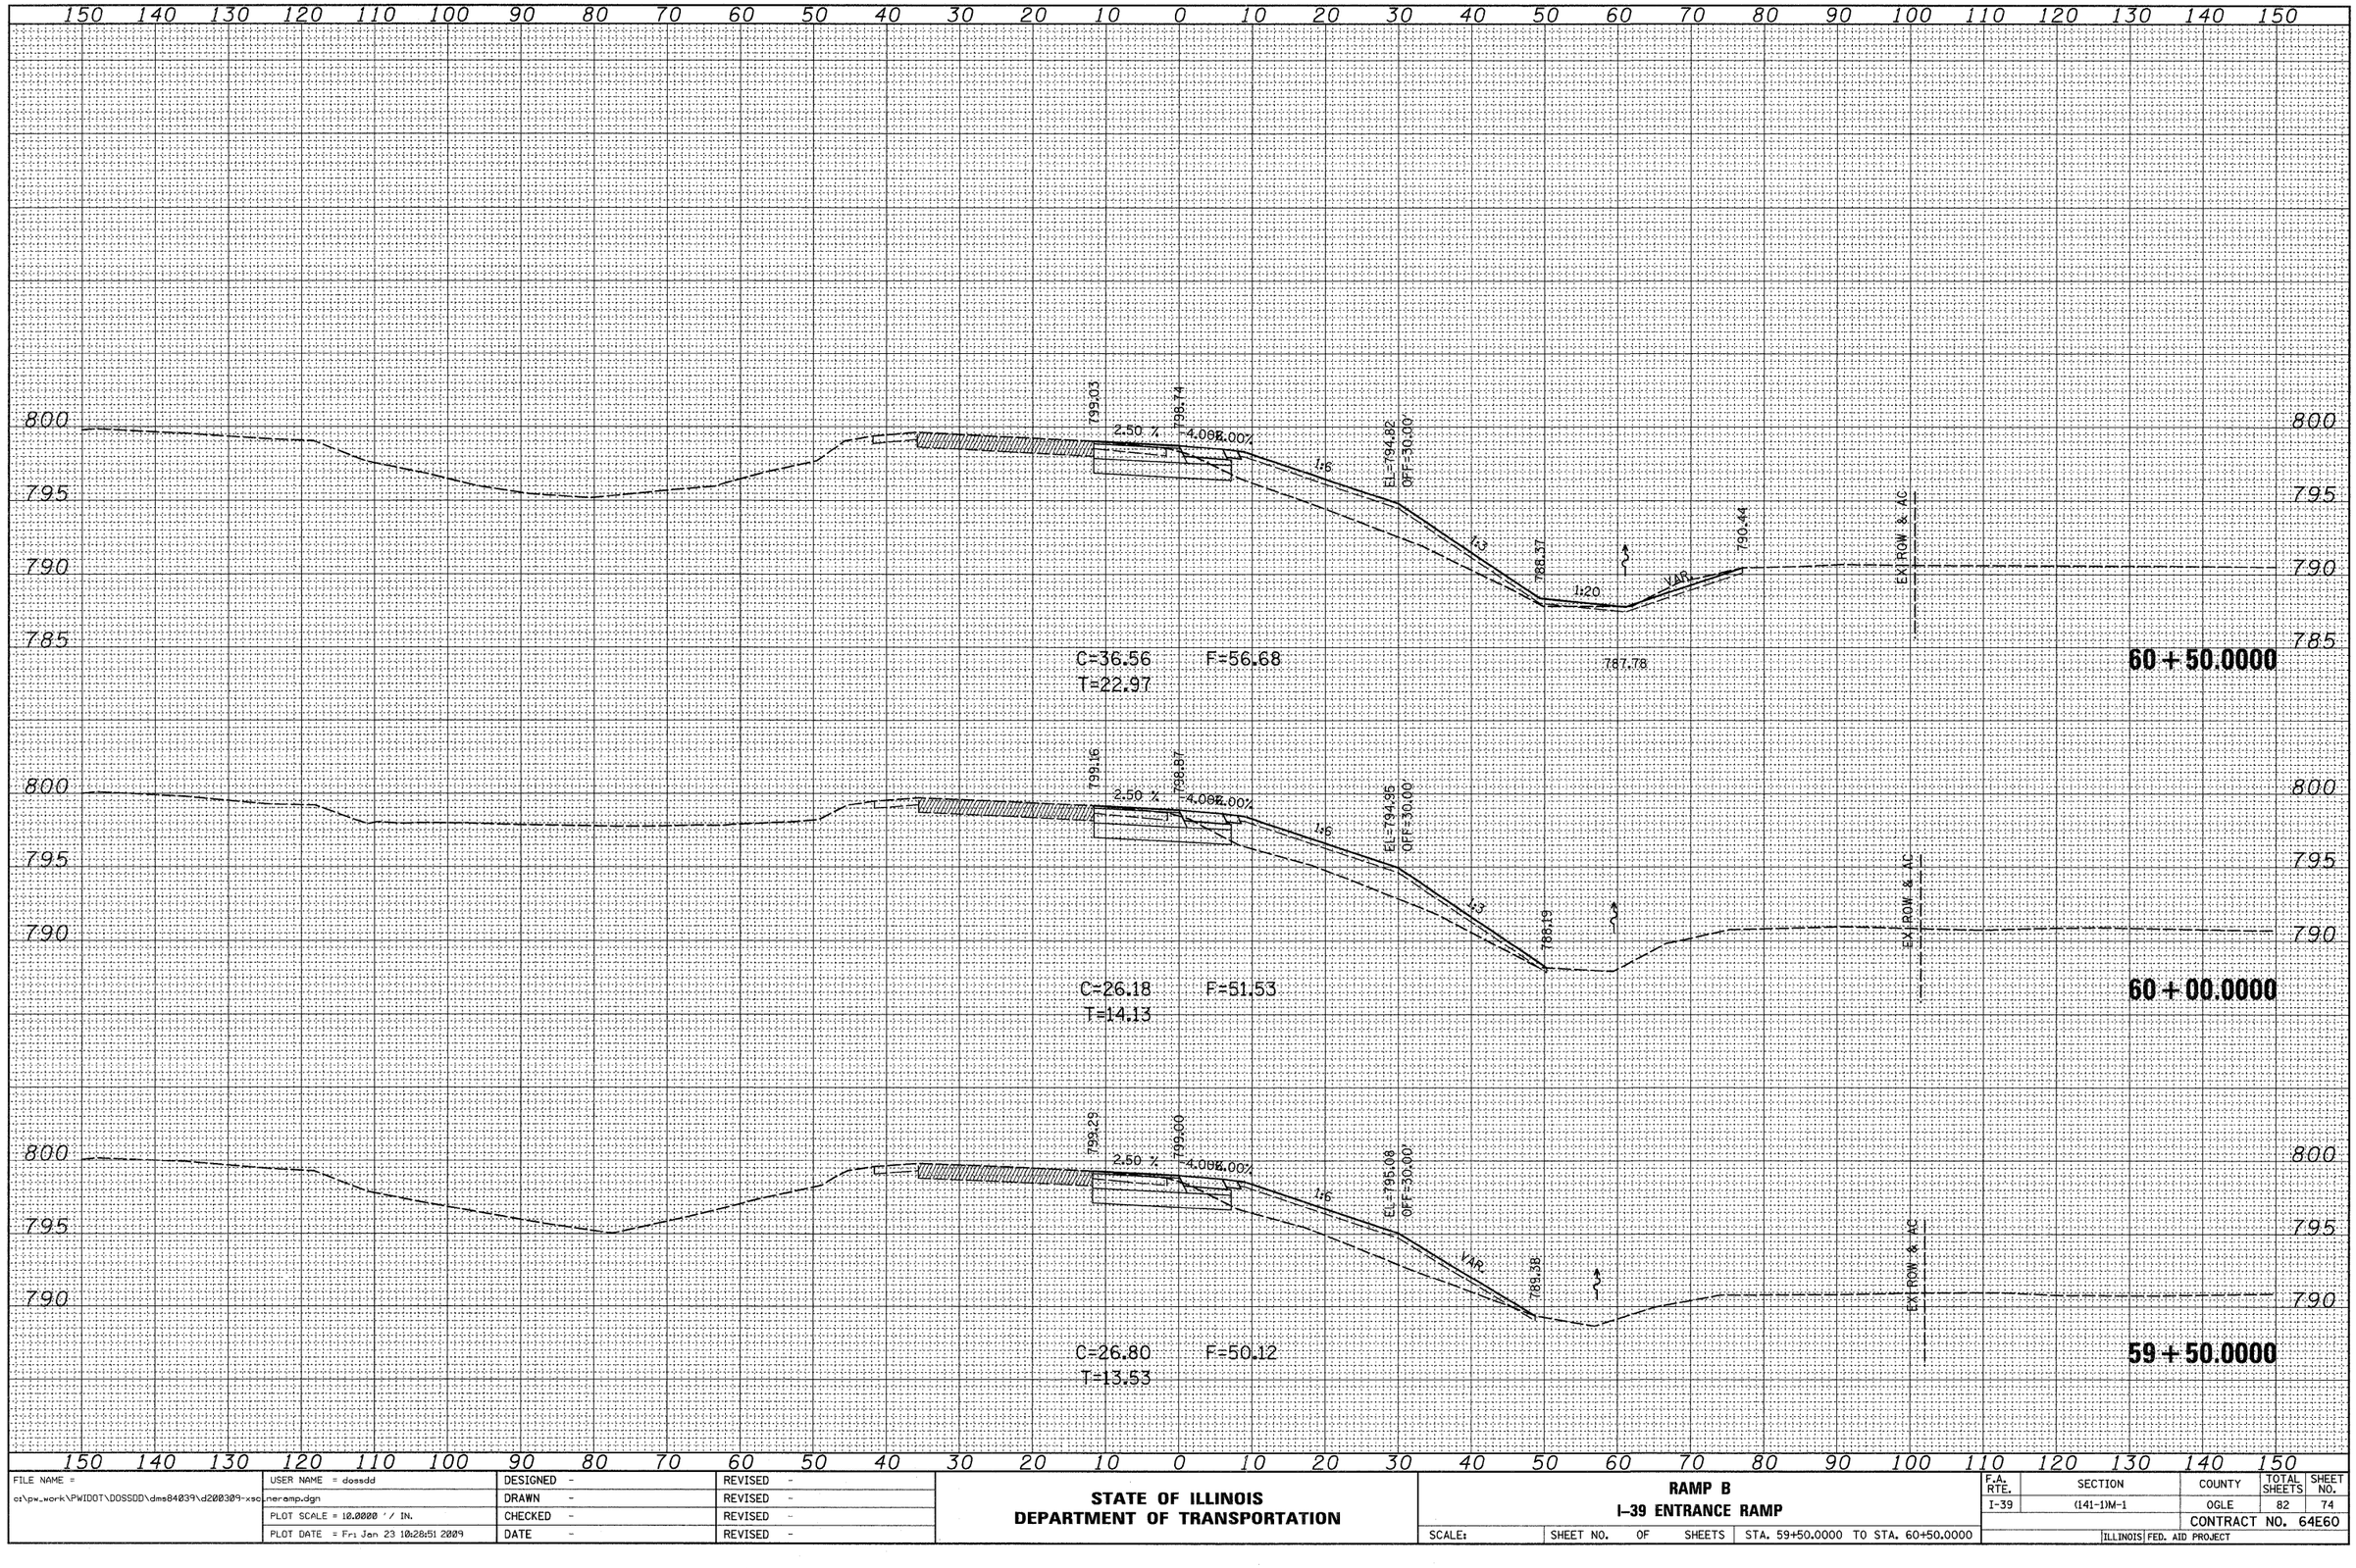

ORIGINAL SURVEY	BY	DATE
SURVEYED		
PLOTTED		
NOTE BOOK	TYPE SIZE	
NO.	AREAS	
	AREAS CHECKED	

FILE NAME = c:\pw_work\PWIDOT\DOSSDD\dms84039\d2003O9-xsc_nerramp.dgn	USER NAME = dossdd	DESIGNED -
	PLOT SCALE = 10.0000 ' / IN.	DRAWN -
	PLOT DATE = Fri Jan 23 10:28:51 2009	CHECKED -
		DATE -

REVISED	-
REVISED	-
REVISED	-
REVISED	-

STATE OF ILLINOIS
DEPARTMENT OF TRANSPORTATION

RAMP B
I-39 ENTRANCE RAMP

SCALE: | SHEET NO. OF SHEETS | STA. 59+50.0000 TO STA. 60+50.0000

F.A. RTE.	SECTION	COUNTY	TOTAL SHEETS	SHEET NO.
I-39	(141-1)M-1	OGLE	82	74
		CONTRACT NO. 64E60		
		ILLINOIS FED. AID PROJECT		