ROUTE NO.	SECTION	COUNTY	TOTAL SHEETS	SHEET NO.
IL 75	(77BR)M	WINNEBAGO	13	6
FED. ROAD DIST. NO. 7	ILLINOIS	FED. AID PROJECT-		

CONTRACT 64E67

SHEET NO. 4
8 SHEETS

STATE OF ILLINOIS
DEPARTMENT OF TRANSPORTATION

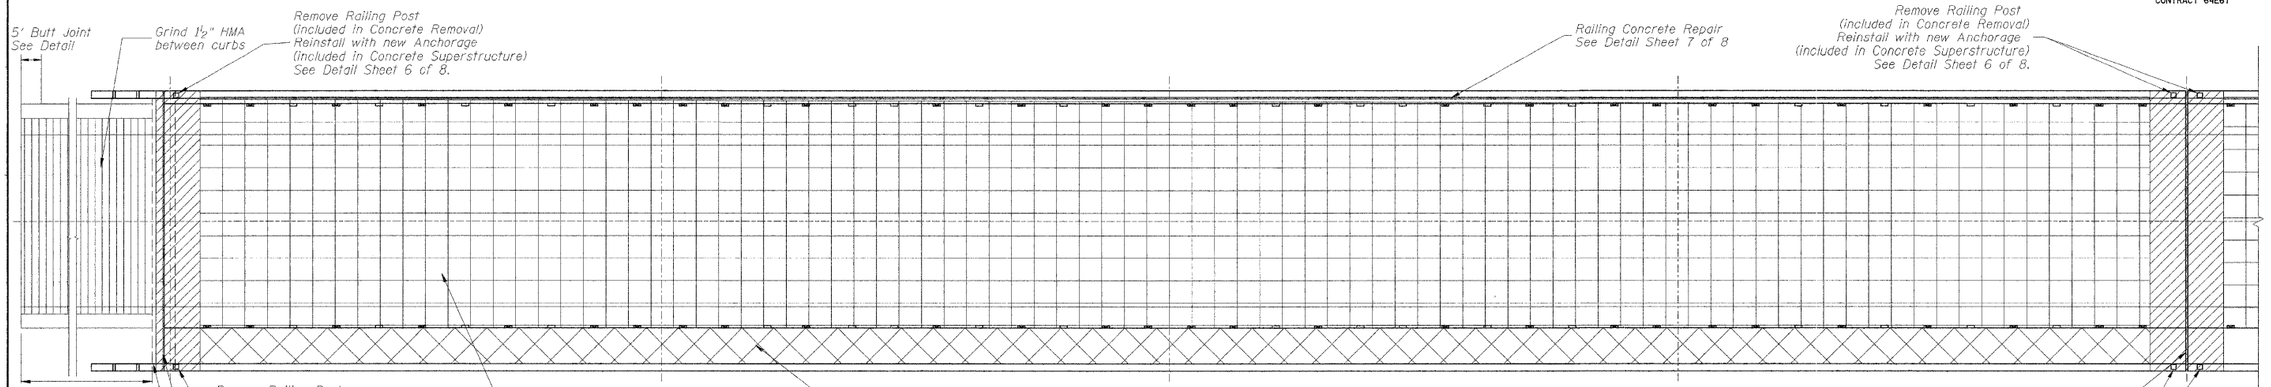

PLAN

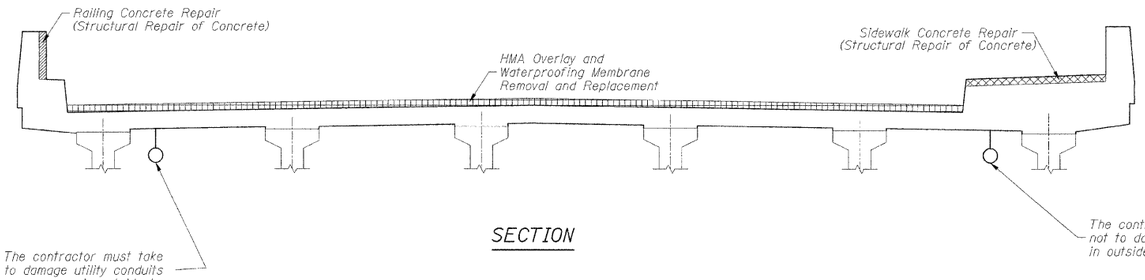

SECTION

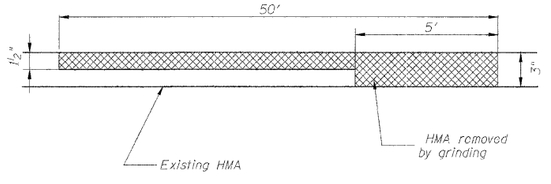

BUTT JOINT DETAIL

DESIGNED	M.H.
CHECKED	P.B.
DRAWN	C.L.
CHECKED	M.H./P.B.

GENERAL REPAIR PLAN

IL ROUTE 75 OVER ROCK RIVER
FAP ROUTE 505 (IL 75), SECTION (77BR)M
WINNEBAGO COUNTY
STATION 206+00
STRUCTURE NO. 101-0109

SCALE:

DATE: January, 2009

Soodan

Soodan & Associates, Inc.
100 North LaSalle Street, Suite 1800
Chicago, Illinois 60602