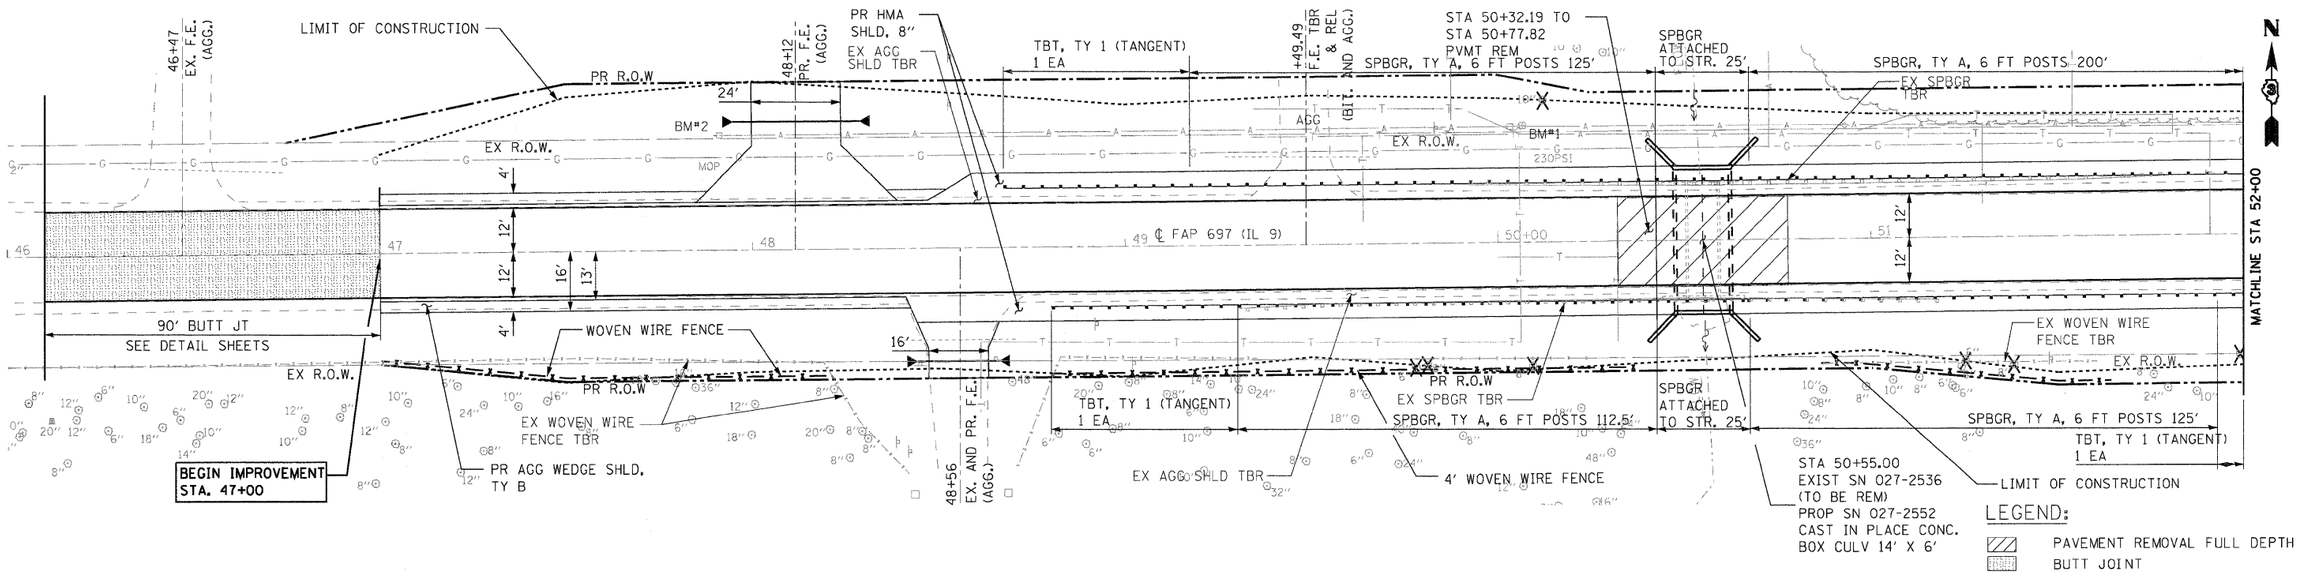

NOTES:

1. ON FIELD ENTRANCES SIDE SLOPE SHOULD BE 1:4.

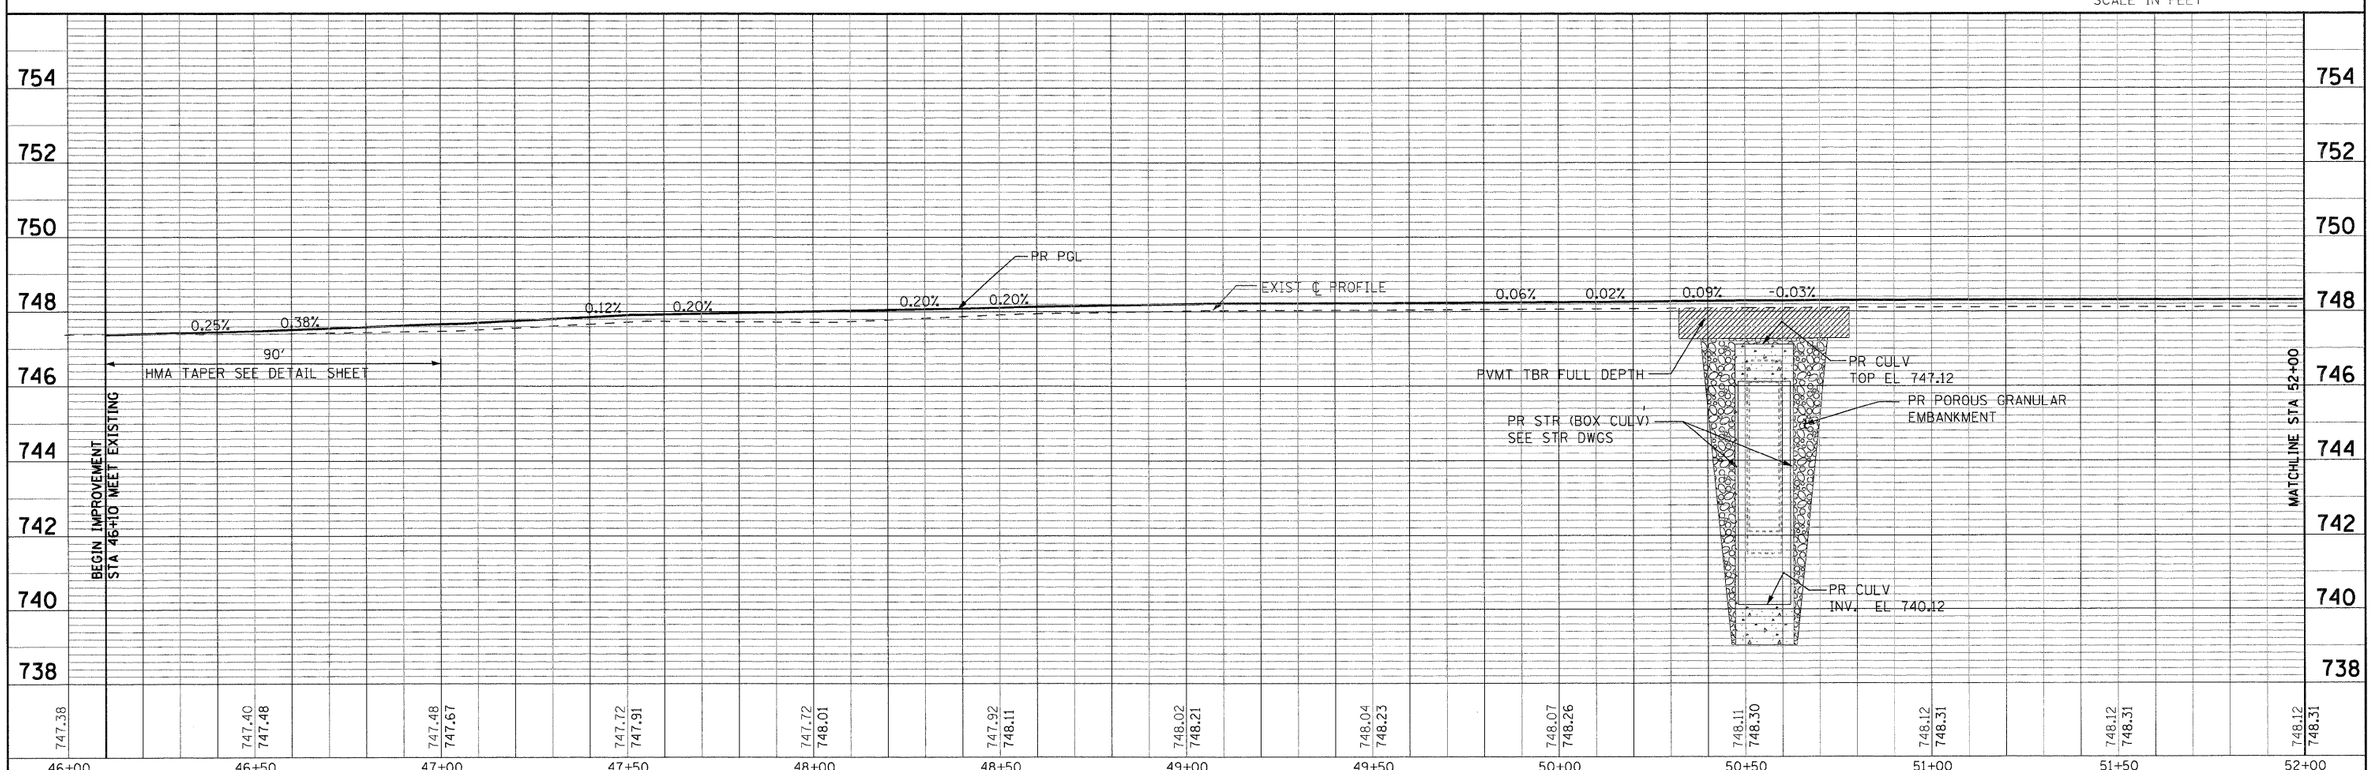

FILE NAME = $FILEL$	USER NAME = $USER$	DESIGNED DB	REVISED -	STATE OF ILLINOIS DEPARTMENT OF TRANSPORTATION	PLAN AND PROFILE SN 027-2552 SHEET 1 OF 2
		DRAWN NS/RM	REVISED -		
	PLOT SCALE = $SCALE$	CHECKED AS	REVISED -		
	PLOT DATE = $DATE$	DATE MARCH 2009	REVISED -		SCALE: 1":20' SHEET NO. 1 OF 2 SHEETS STA. 46+10 TO STA. 52+00

F.A.P. RTE.	SECTION	COUNTY	TOTAL SHEETS	SHEET NO.
697	(17)I	FORD	29	9
		CONTRACT NO. 66874		
FED. ROAD DIST. NO.	ILLINOIS	FED. AID PROJECT		

PLAN: SURVEYED / PLOTTED / ALIGNMENT CHECKED / RT. OF WAY CHECKED / CADD FILE NAME / NOTE BOOK NO. / BY / DATE

PROFILE: SURVEYED / PLOTTED / GRADES CHECKED / B.M. NOTED / STRUCTURE NOTAT'NS CH'KD / NOTE BOOK NO. / BY / DATE