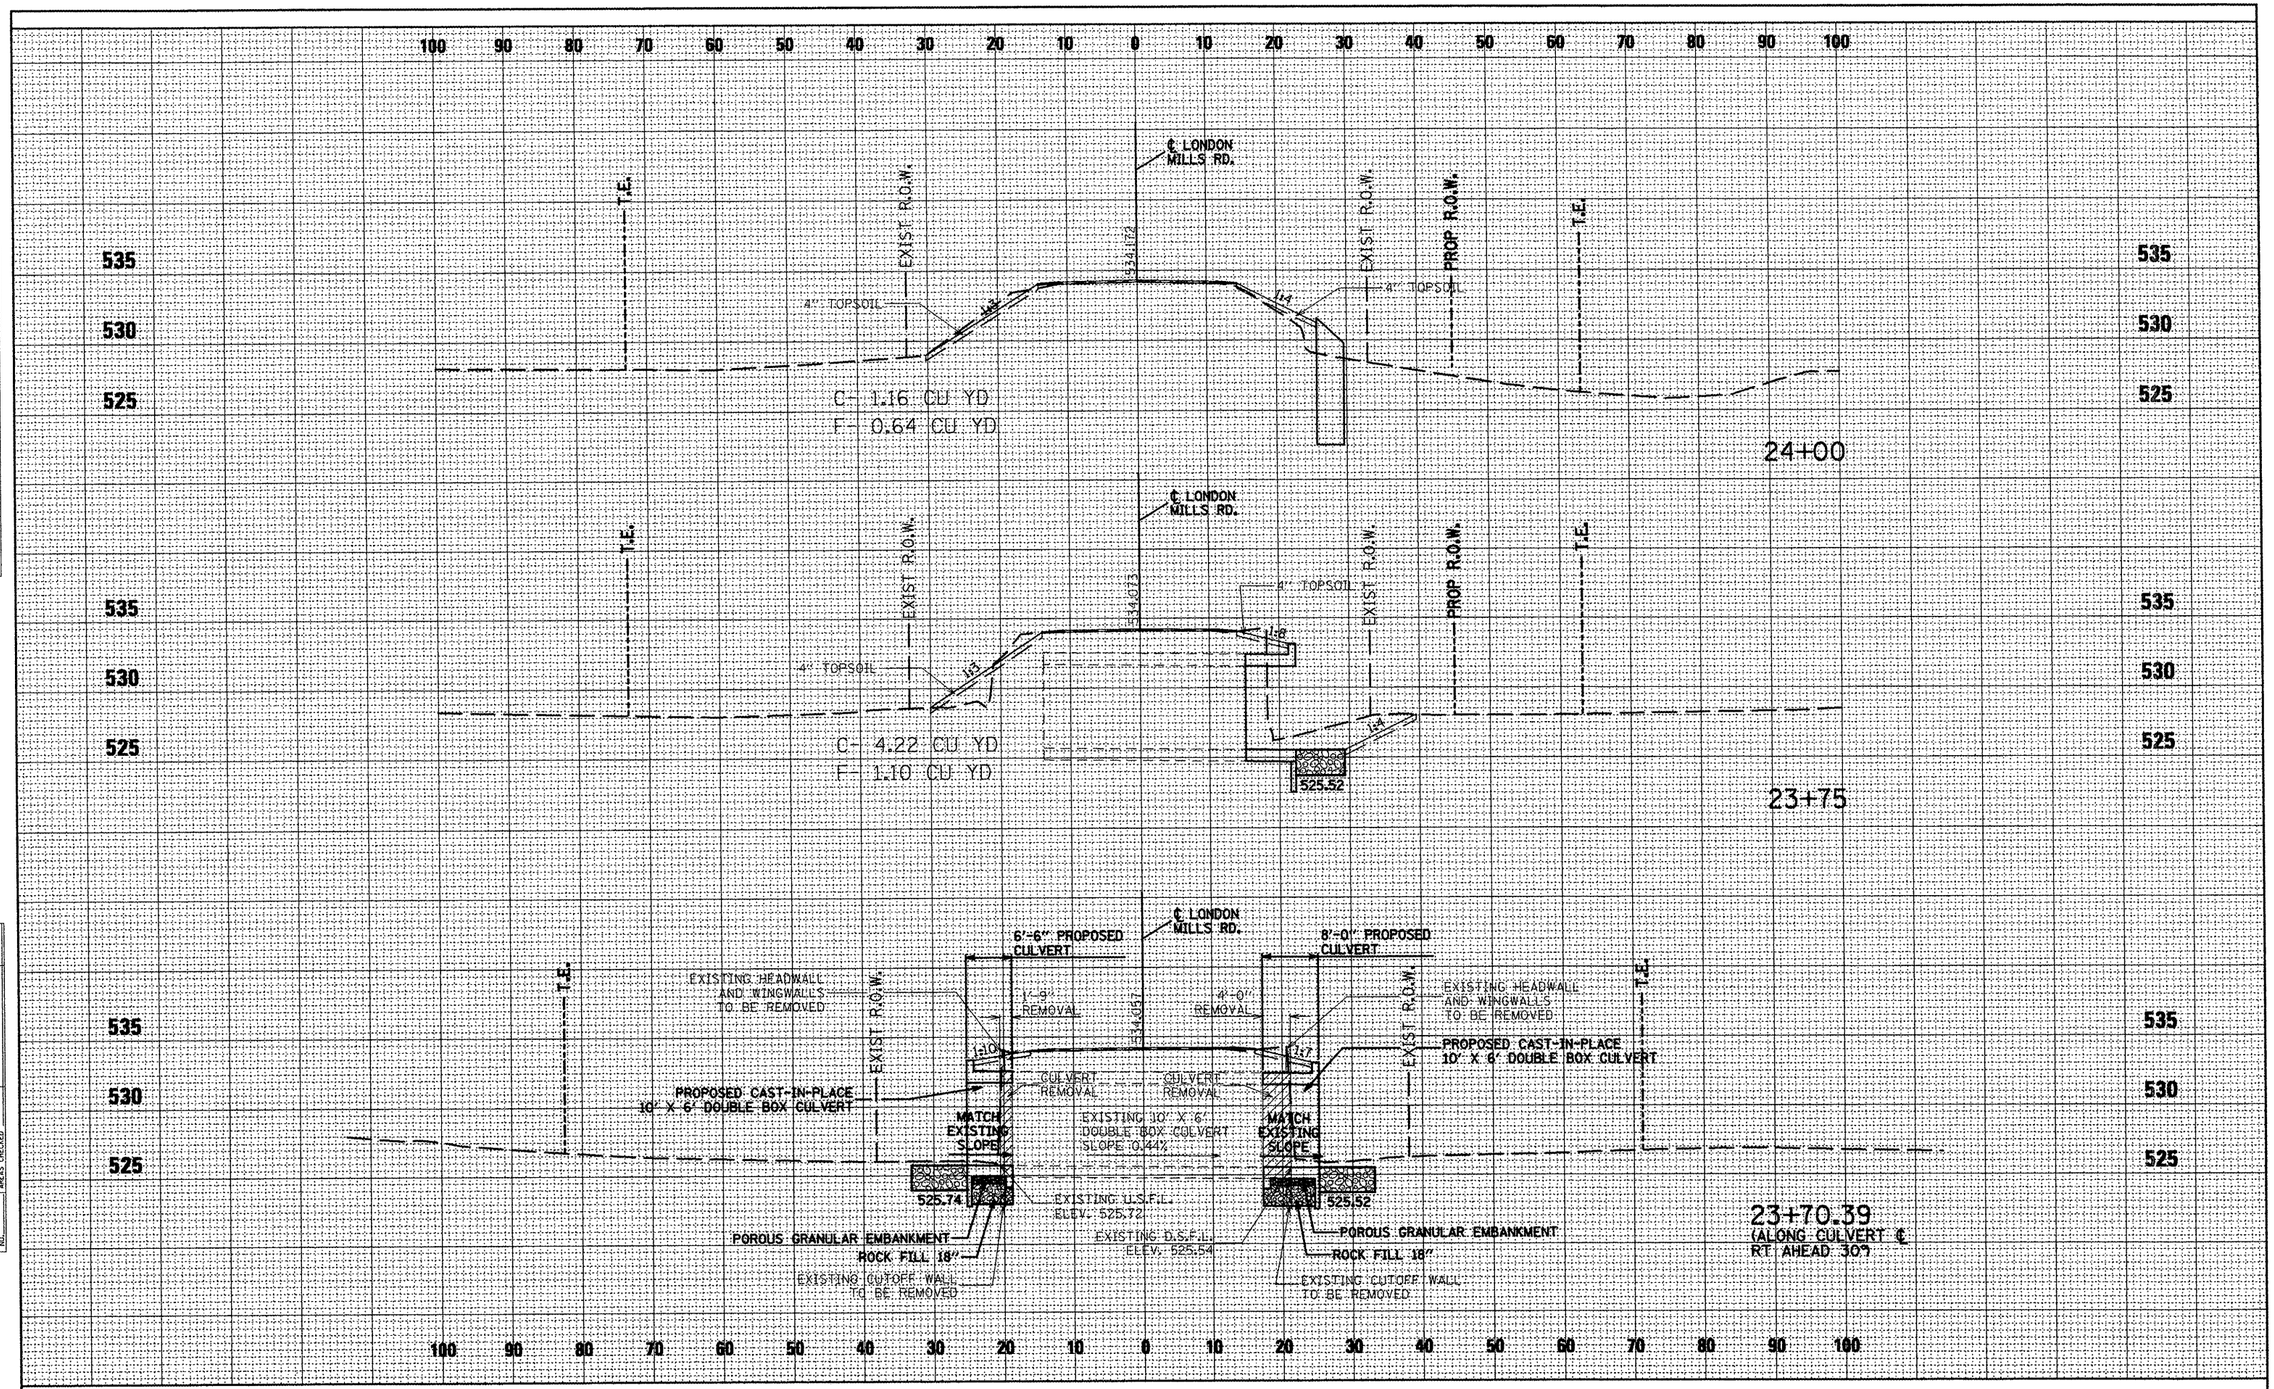

FILE NAME = masterplans (final).dgn	USER NAME = swisherdh	DESIGNED -	REVISED -	**STATE OF ILLINOIS DEPARTMENT OF TRANSPORTATION**	**COUNTY HIGHWAY 2 (LONDON MILLS ROAD)**
		DRAWN - DHS	REVISED -		
	PLOT SCALE = 20.0000 ' / IN.	CHECKED -	REVISED -		SCALE: / SHEET NO. 2 OF 3 SHEETS / STA. 23+70.39 TO STA. 24+00
	PLOT DATE = 1/23/2009	DATE - 1/30/08	REVISED -		

F.A.P. RTE.	SECTION	COUNTY	TOTAL SHEETS	SHEET NO.
665	142RS-6; 143(RS-4, (C-8)BR); 142X(C-1)I	FULTON	76	75
		CONTRACT NO. 68353		
FED. ROAD DIST. NO. 4	ILLINOIS	FED. AID PROJECT		

ORIGINAL SURVEY — NOTE BOOK — NO. — SURVEYED — PLOTTED — TEMPLATE — AREAS — AREAS CHECKED — BY — DATE

FINAL SURVEY — NOTE BOOK — NO. — SURVEYED — PLOTTED — TEMPLATE — AREAS — AREAS CHECKED