INFORMATION ONLY

ALL BEAMS 27 WF 94

ROUTE	SECTION	COUNTY	TOTAL SHEETS	SHEET NO.
VARIOUS	D4 BRIDGE PAINTING 09	TAZEWELL	12	5

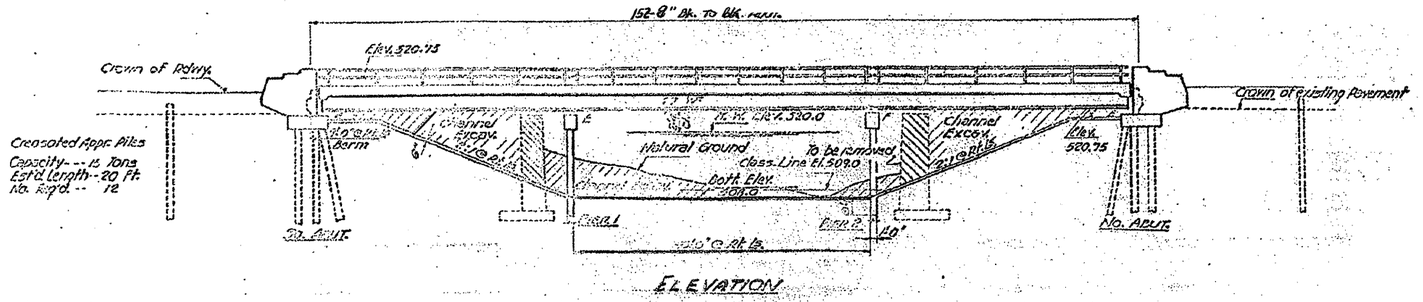

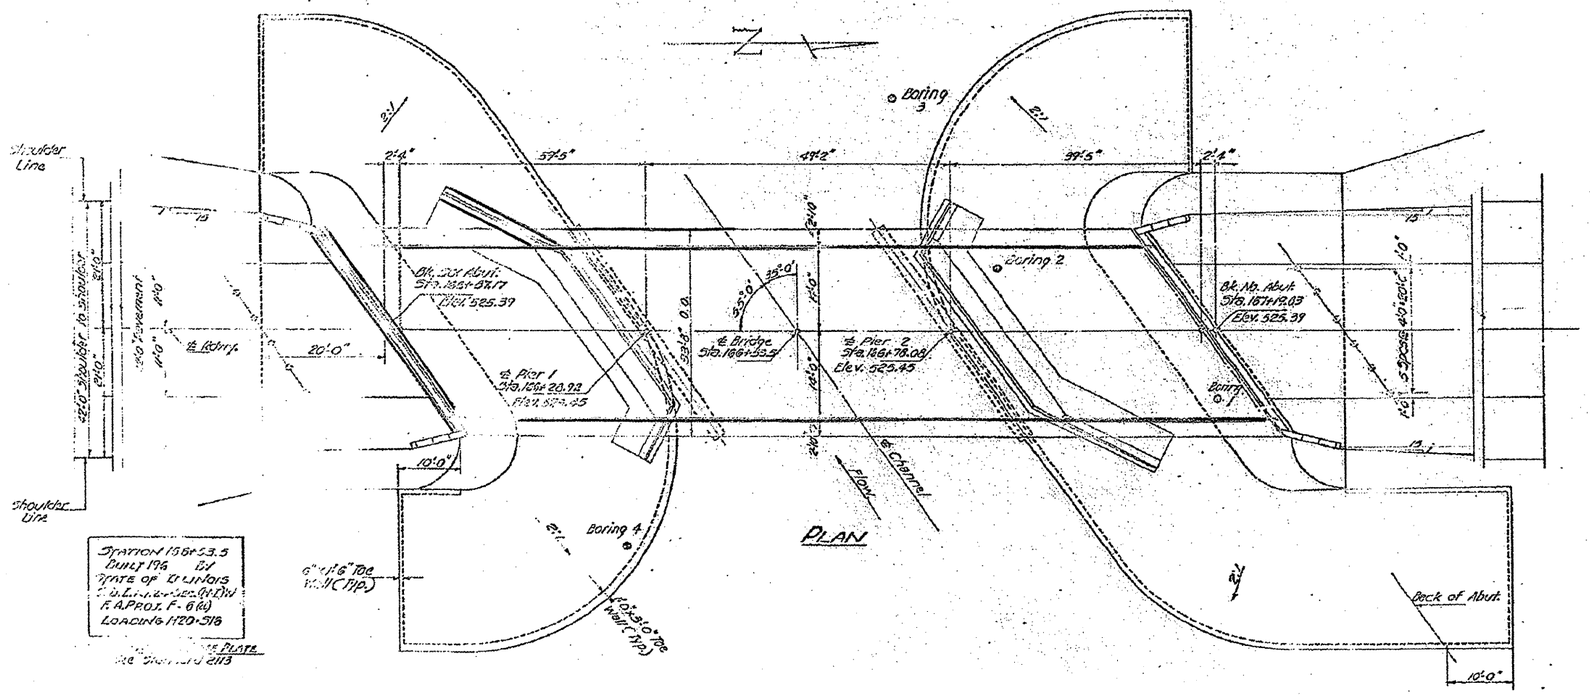

090–0053 **LOCATION 3**

ELEVATION & PLAN VIEW