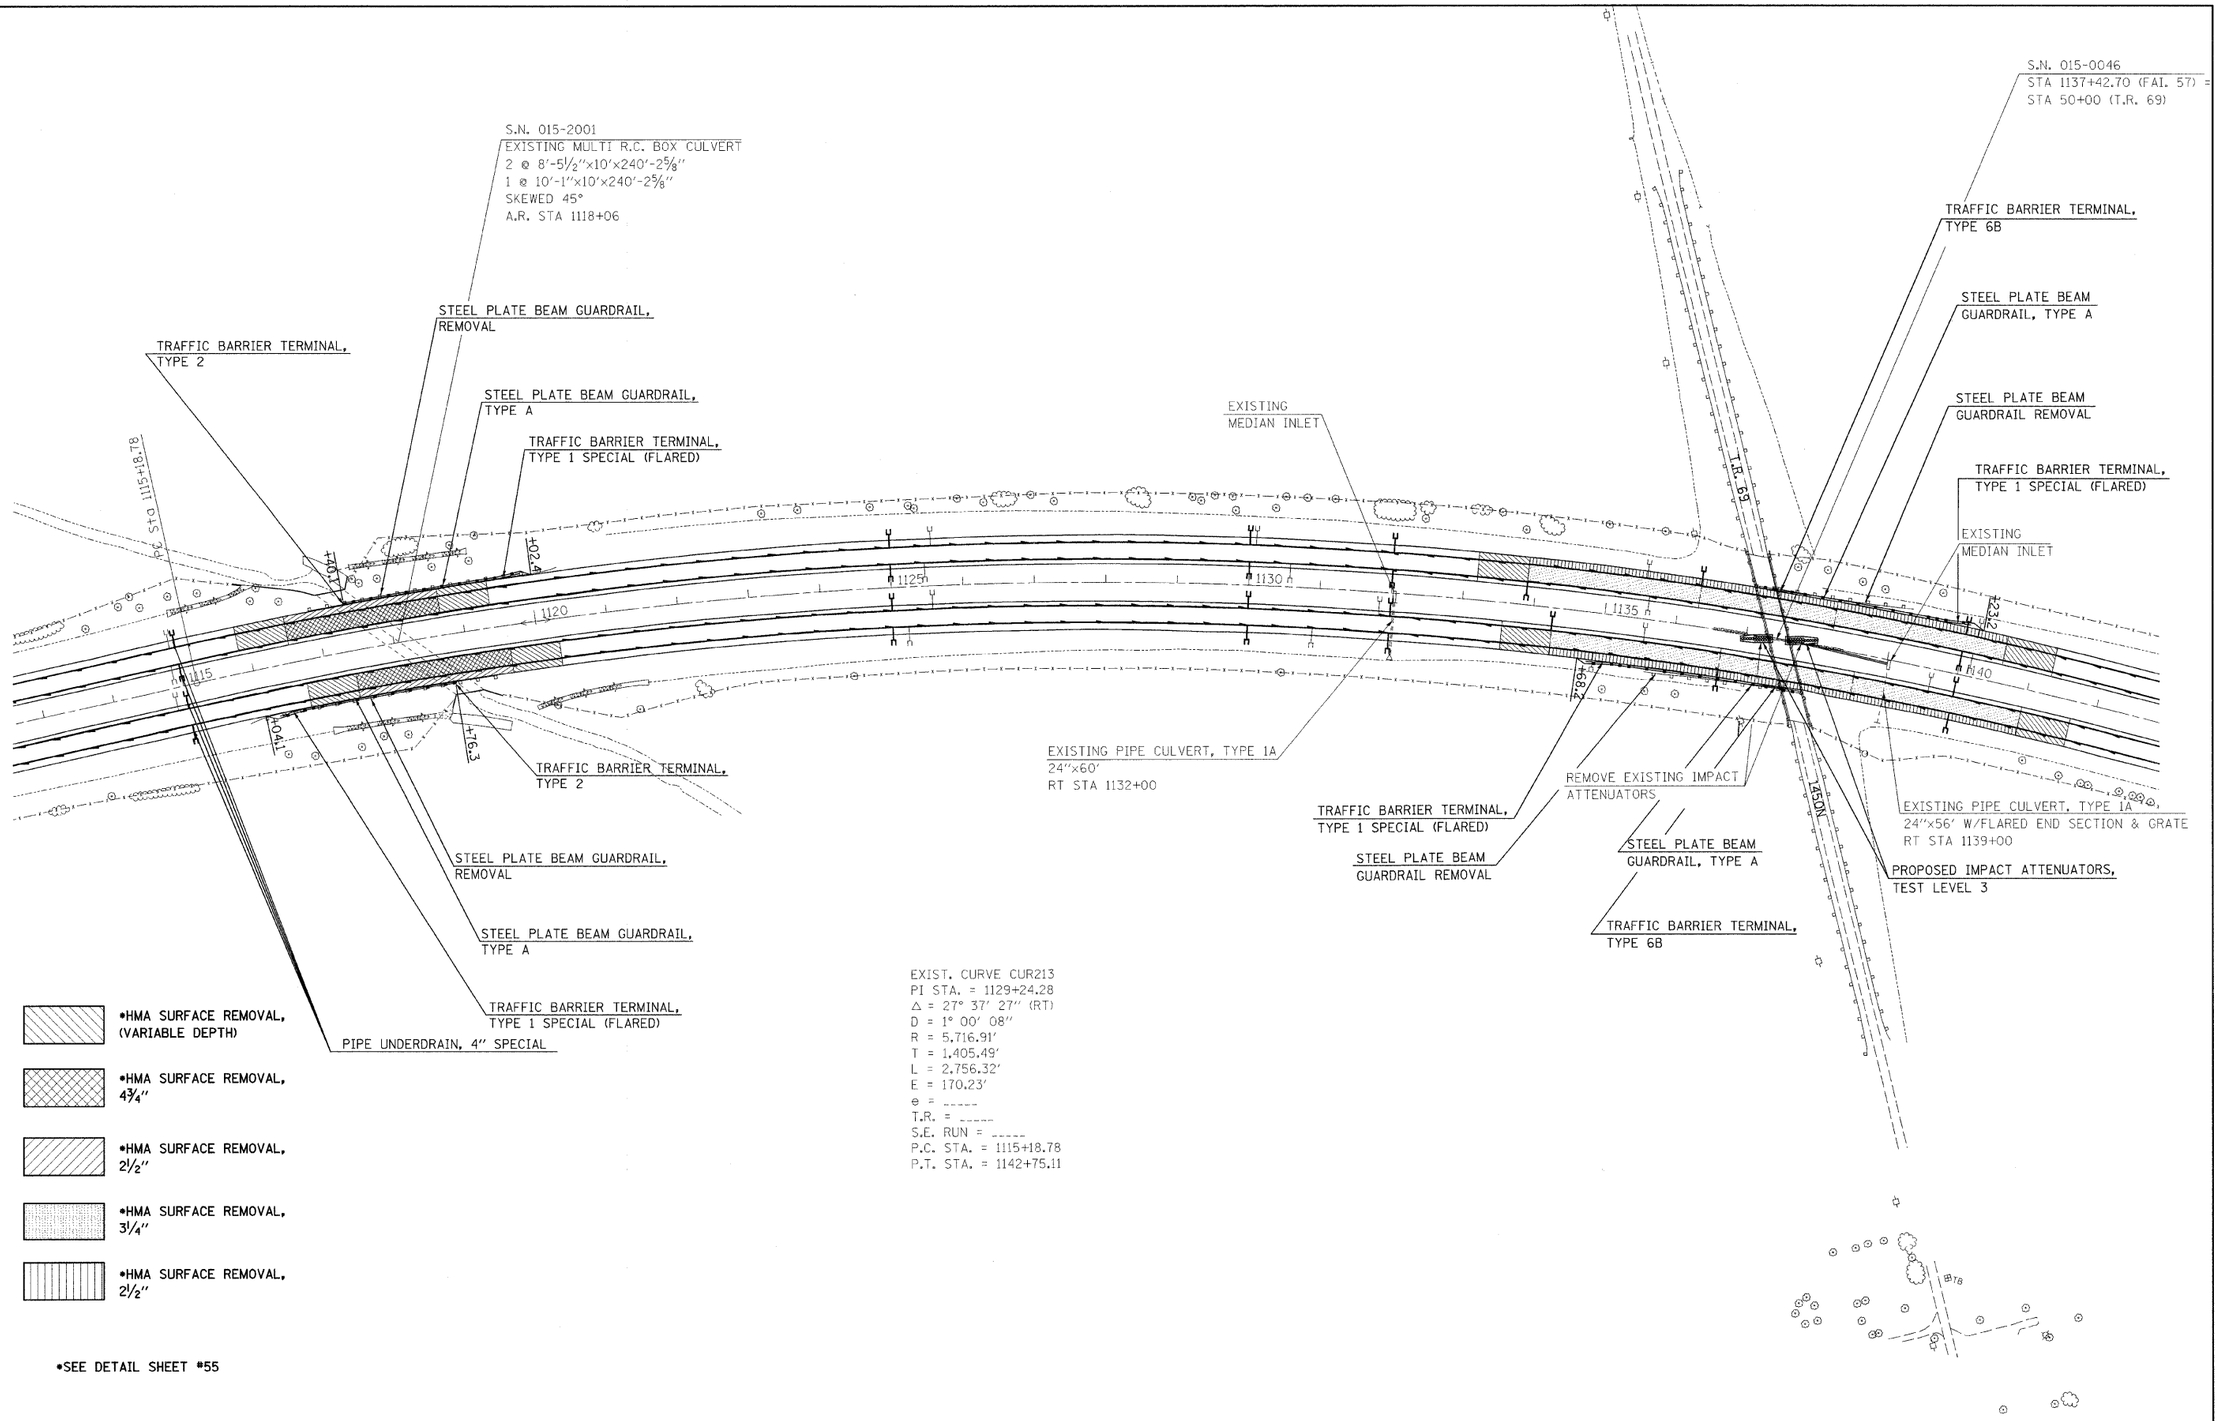

FILE NAME = c:\pw_work\PWIDOT\DAVISONJL\dms38044\D74158-sht-plan.dgn	USER NAME = davisonjl	DESIGNED -	REVISED -	**STATE OF ILLINOIS DEPARTMENT OF TRANSPORTATION**	**I-57 PLAN**		
	PLOT SCALE = 100.0000 ' / IN.	DRAWN -	REVISED -		SCALE:	SHEET NO. 12 OF 21 SHEETS	STA. 1113+00 TO STA. 1142+00
	PLOT DATE = 2/9/2009	CHECKED -	REVISED -				
		DATE -	REVISED -				

F.A.I. RTE.	SECTION	COUNTY	TOTAL SHEETS	SHEET NO.
57	15(22,23,24,25,26)RS-3	COLES	87	37
		CONTRACT NO. 74158		
	ILLINOIS FED. AID PROJECT			