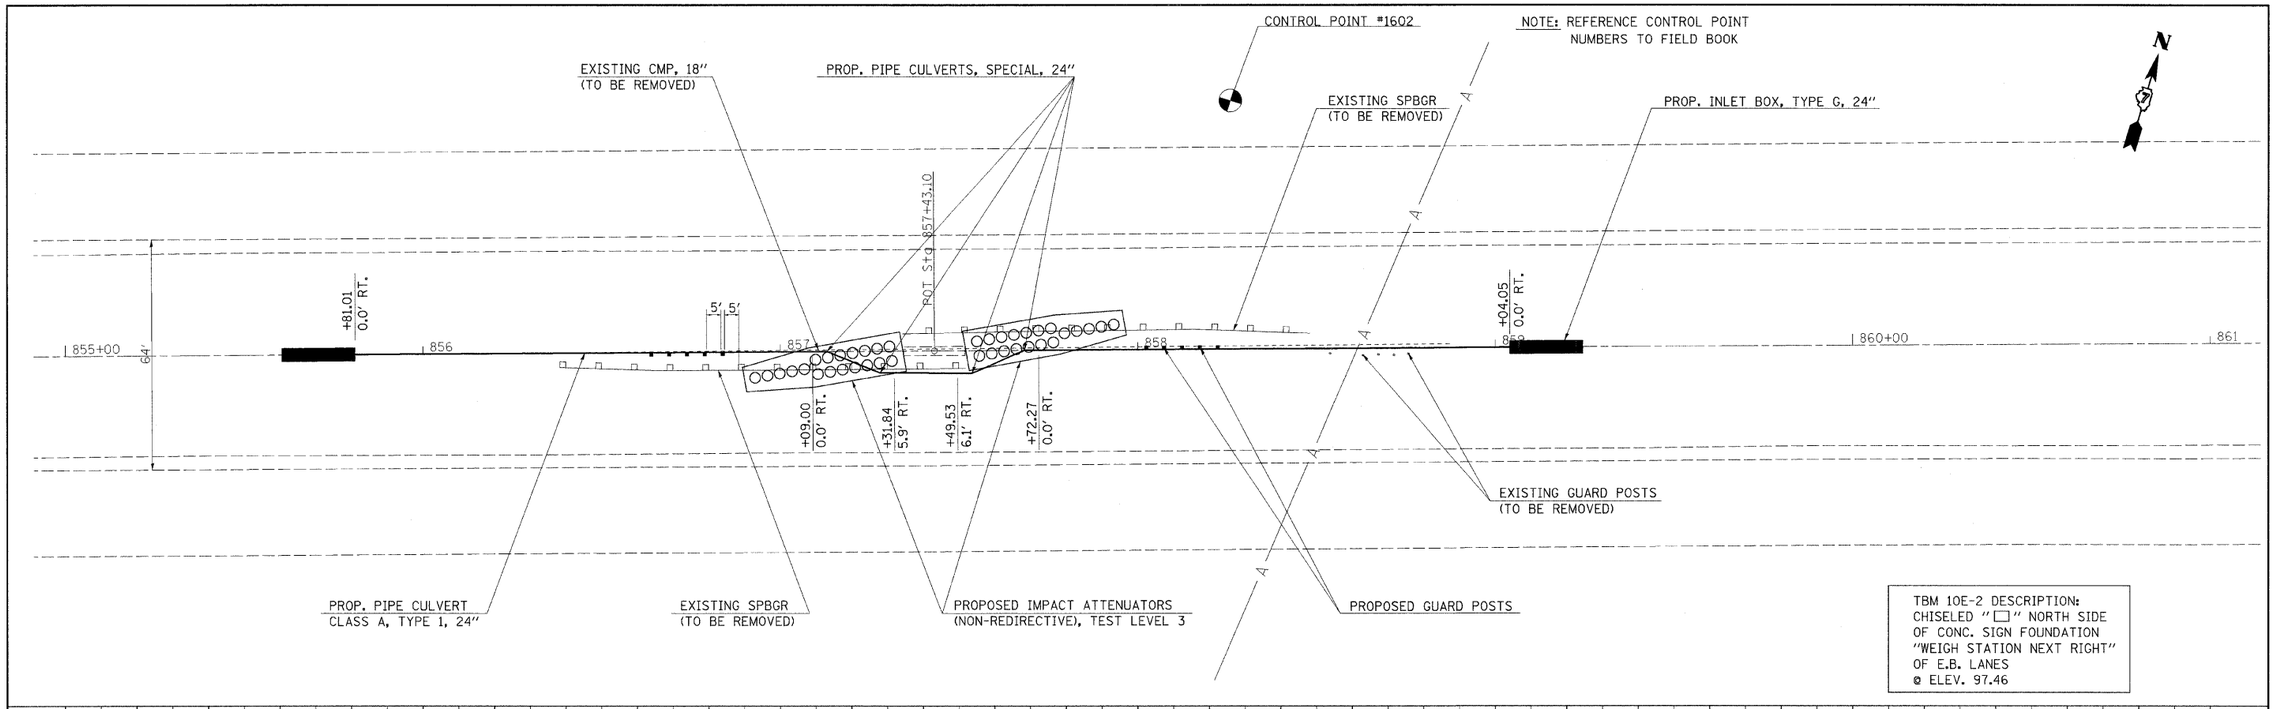

FILE NAME = c:\pw_work\pwidot\swartzrw\dms50728\shtp&p20_74313.dgn	USER NAME = swartzrw	DESIGNED -	REVISED -
		DRAWN -	REVISED -
	PLOT SCALE = 20.0000 ' / IN.	CHECKED -	REVISED -
	PLOT DATE = 1/20/2009	DATE -	REVISED -

STATE OF ILLINOIS
DEPARTMENT OF TRANSPORTATION

PLAN PROFILE 026-0054

SCALE: 20 | SHEET NO. 5 OF 15 SHEETS | STA. 855+00 TO STA. 861+00

F.A.I RTE.	SECTION	COUNTY	TOTAL SHEETS	SHEET NO.
70	D-7 SAFETY 2009-1	FAYETTE	100	19
		CONTRACT NO. 74313		
FED. ROAD DIST. NO.	ILLINOIS	FED. AID PROJECT		