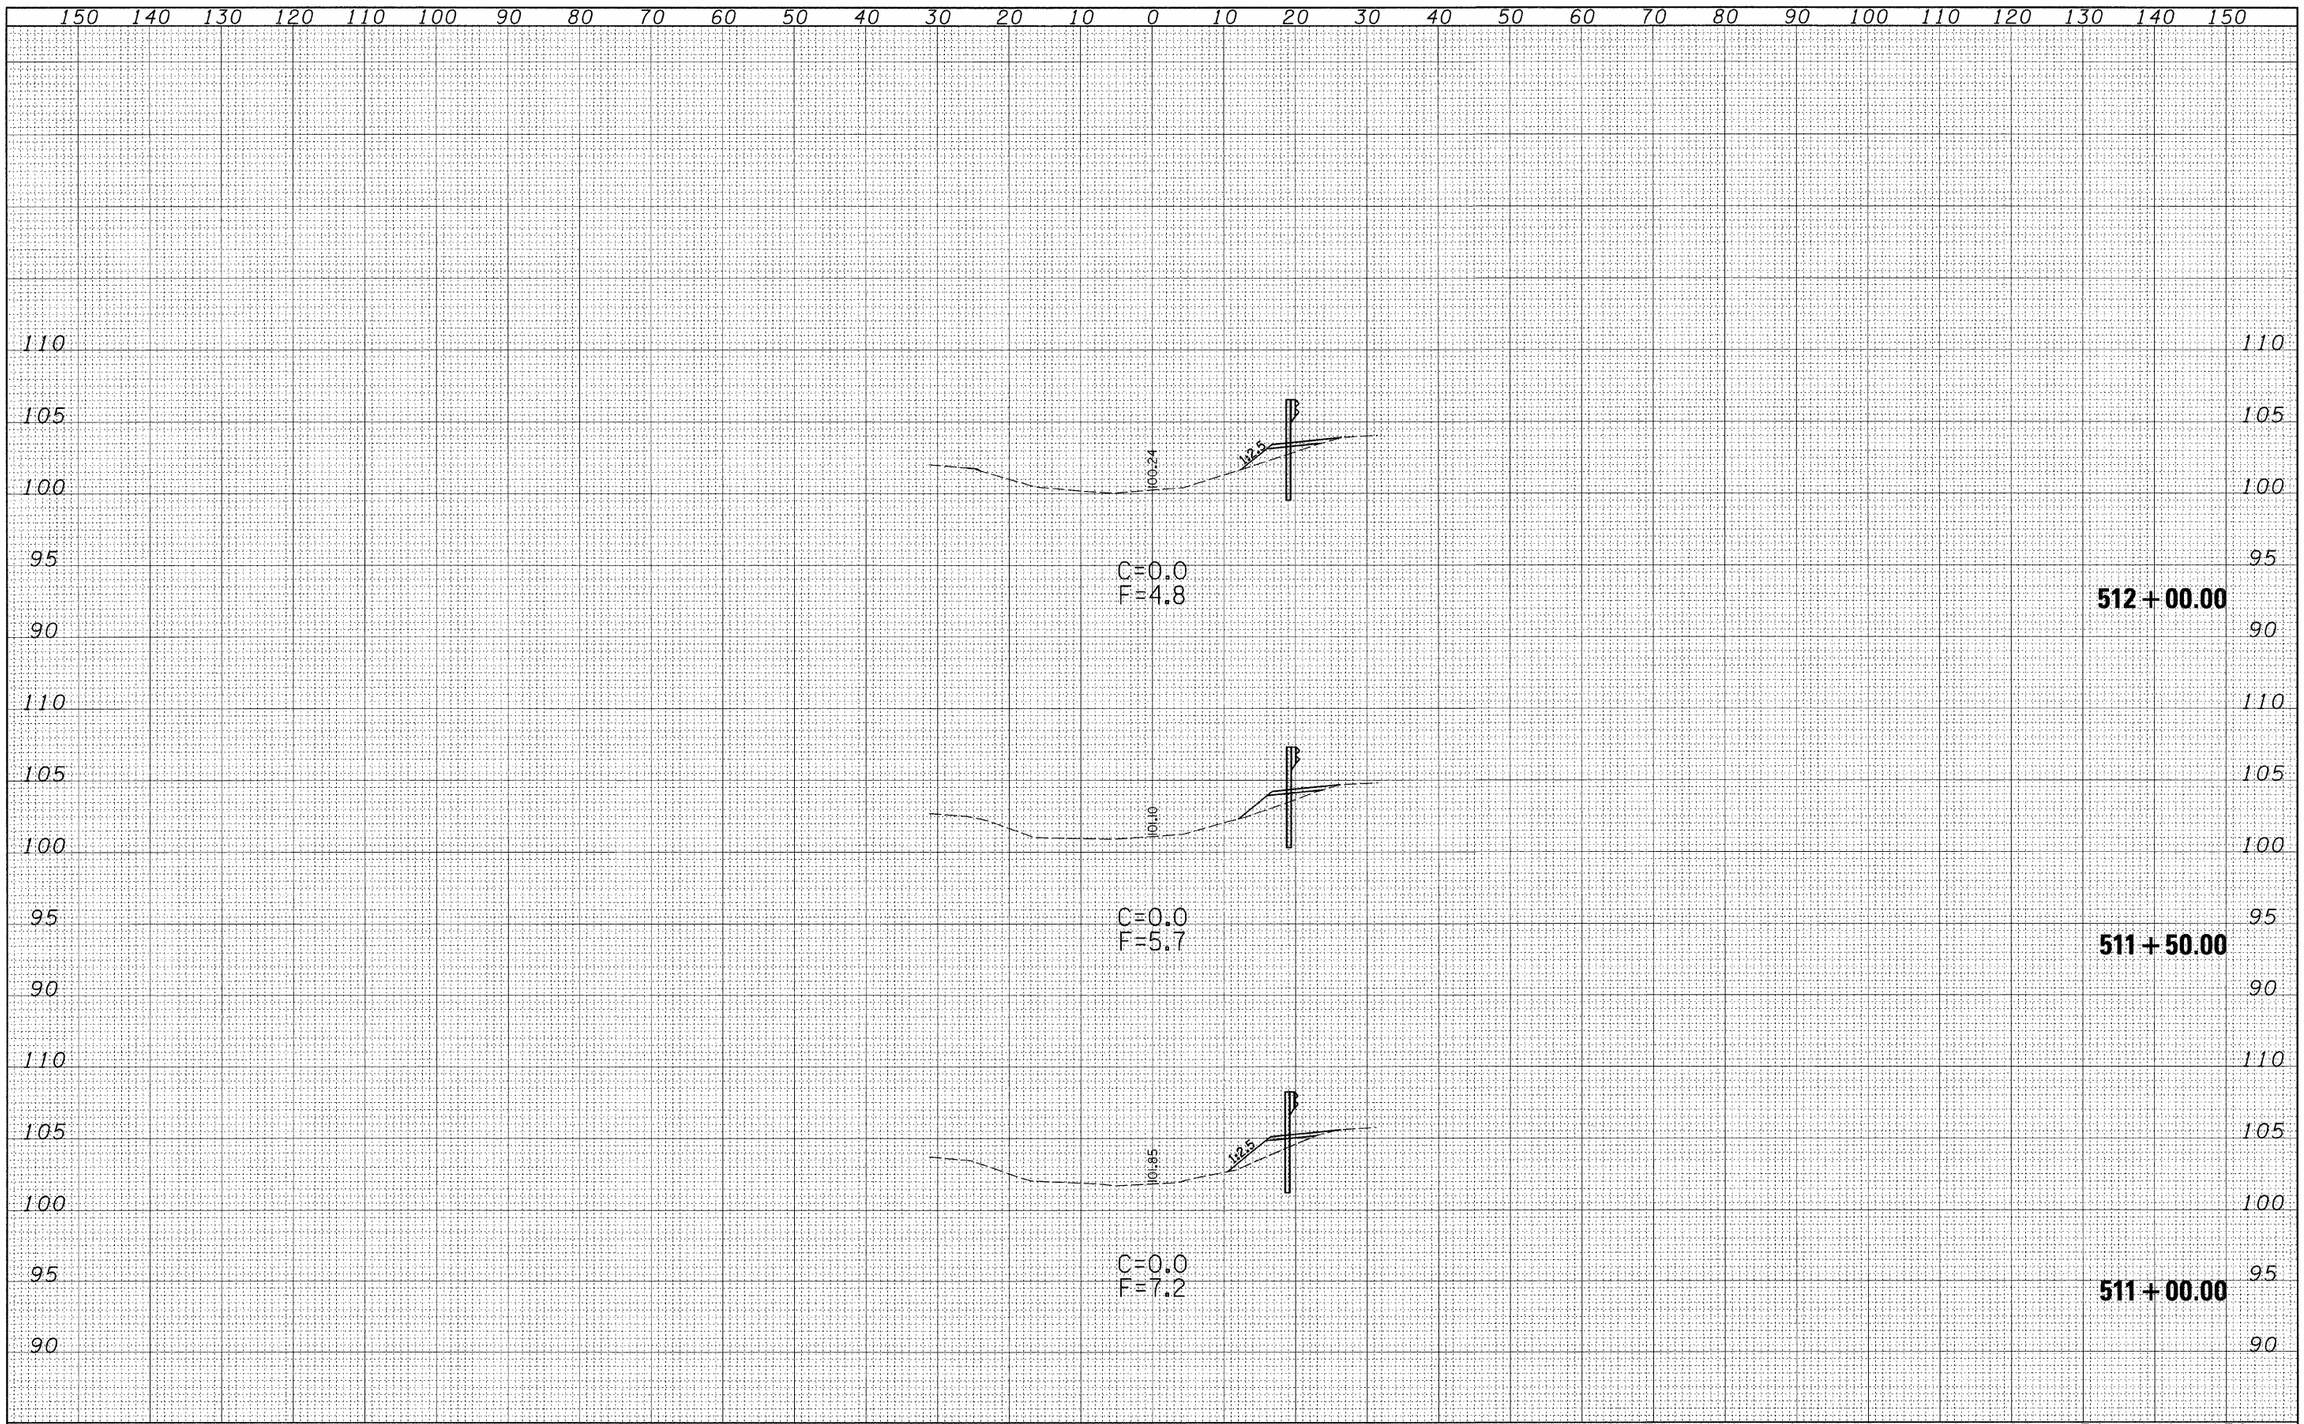

FILE NAME = c:\pw_work\PWIDOT\DAVISONJL\dms36538\xs0032sheet_74313.dgn	USER NAME = davisonjl	DESIGNED - JLD	REVISED -
		DRAWN - JLD	REVISED -
	PLOT SCALE = 10.0000 ' / IN.	CHECKED -	REVISED -
	PLOT DATE = 1/20/2009	DATE -	REVISED -

STATE OF ILLINOIS
DEPARTMENT OF TRANSPORTATION

CROSS SECTIONS
S.N. 026-0032

SCALE: 10:5 | SHEET NO. 3 OF 6 SHEETS | STA. 511+00.00 TO STA. 512+00.00

F.A.I. RTE.	SECTION	COUNTY	TOTAL SHEETS	SHEET NO.
70	D7 SAFETY 2009-1	FAYETTE	100	34
		CONTRACT NO. 74313		

FED. ROAD DIST. NO. | ILLINOIS | FED. AID PROJECT