FINAL SURVEY	BY	DATE
SURVEYED		
PLOTTED		
NOTE BOOK	TEMPLATE	
WO.	AREAS	
	AREAS CHECKED	

ORIGINAL SURVEY	BY	DATE
SURVEYED		
PLOTTED		
NOTE BOOK	TEMPLATE	
WO.	AREAS	
	AREAS CHECKED	

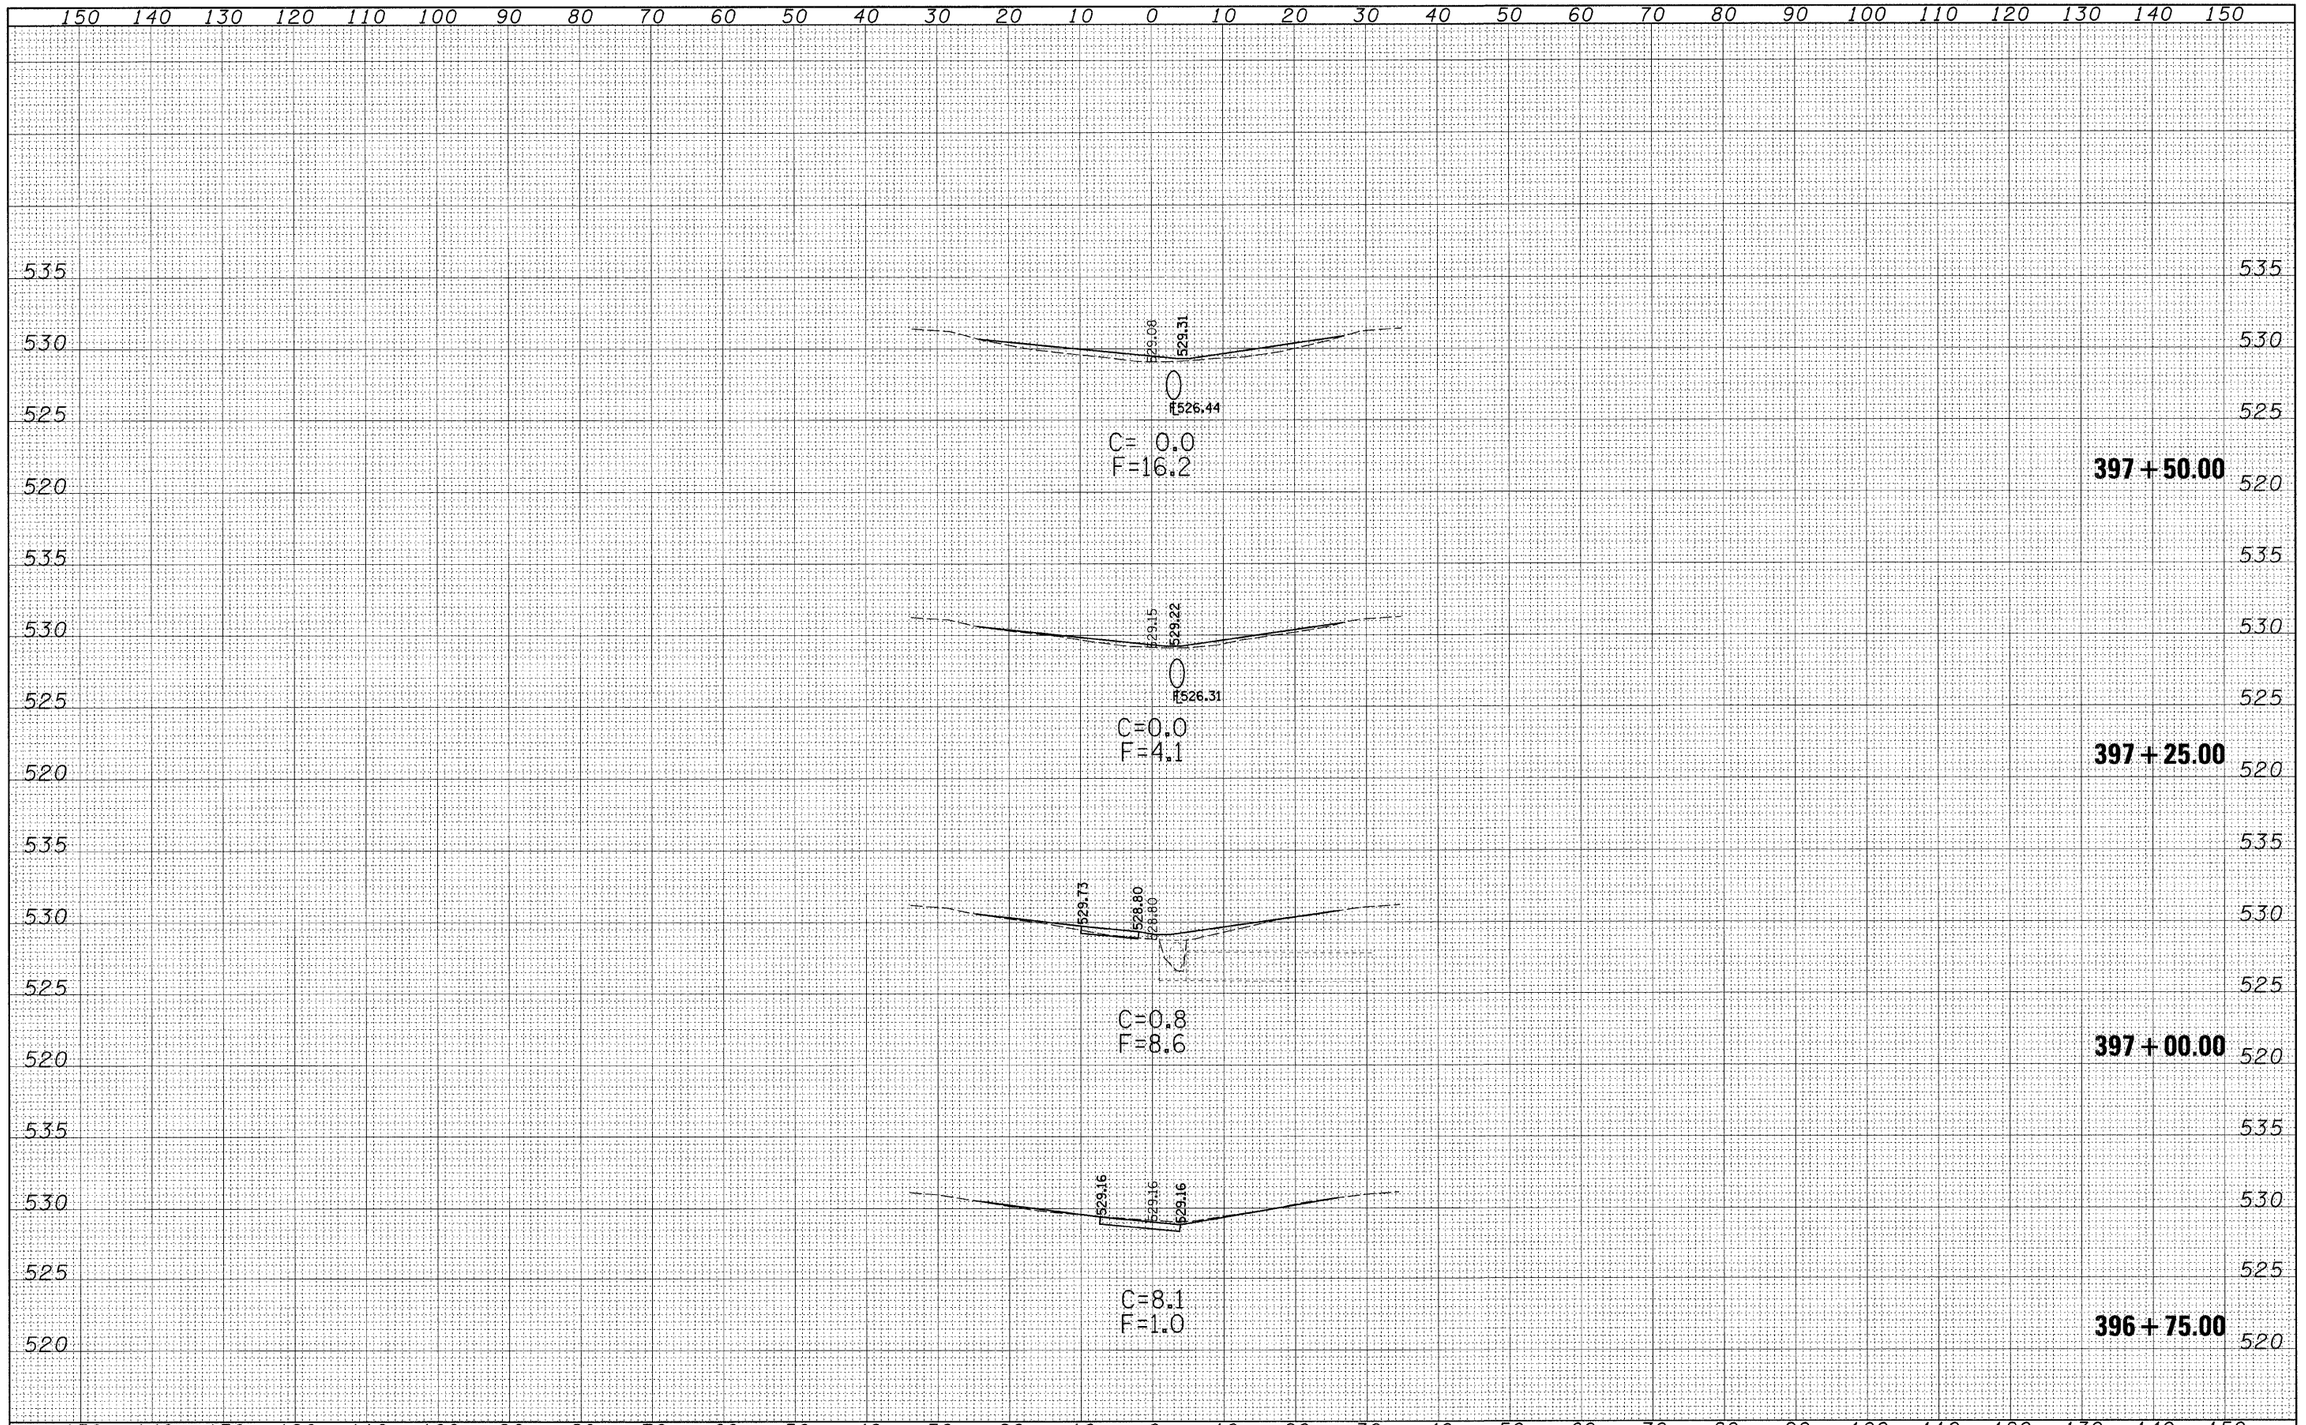

FILE NAME = c:\pw_work\PWIDOT\DAVISONJL\dms36538\rs0007sheet_74313.dgn	USER NAME = davisonjl	DESIGNED - JLD	REVISED -
		DRAWN - JLD	REVISED -
	PLOT SCALE = 10.0000 ' / IN.	CHECKED -	REVISED -
	PLOT DATE = 1/20/2009	DATE -	REVISED -

STATE OF ILLINOIS
DEPARTMENT OF TRANSPORTATION

CROSS SECTIONS
S.N. 026-0087

SCALE: 10:5 | SHEET NO. 4 OF 6 SHEETS | STA. 396+75.00 TO STA. 397+50.00

F.A.I. RTE.	SECTION	COUNTY	TOTAL SHEETS	SHEET NO.
70	D7 SAFETY 2009-1	FAYETTE	100	96
		CONTRACT NO. 74313		
FED. ROAD DIST. NO.	ILLINOIS	FED. AID PROJECT		