FINAL SURVEY		DATE
NOTE BOOK	SURVEYED	
	PLOTTED	
	TEMPLATE	
	AREAS	
NO.	AREAS CHECKED	

ORIGINAL SURVEY		BY	DATE
NOTE BOOK	SURVEYED		
	PLOTTED		
	TEMPLATE		
	AREAS		
NO.	AREAS CHECKED		

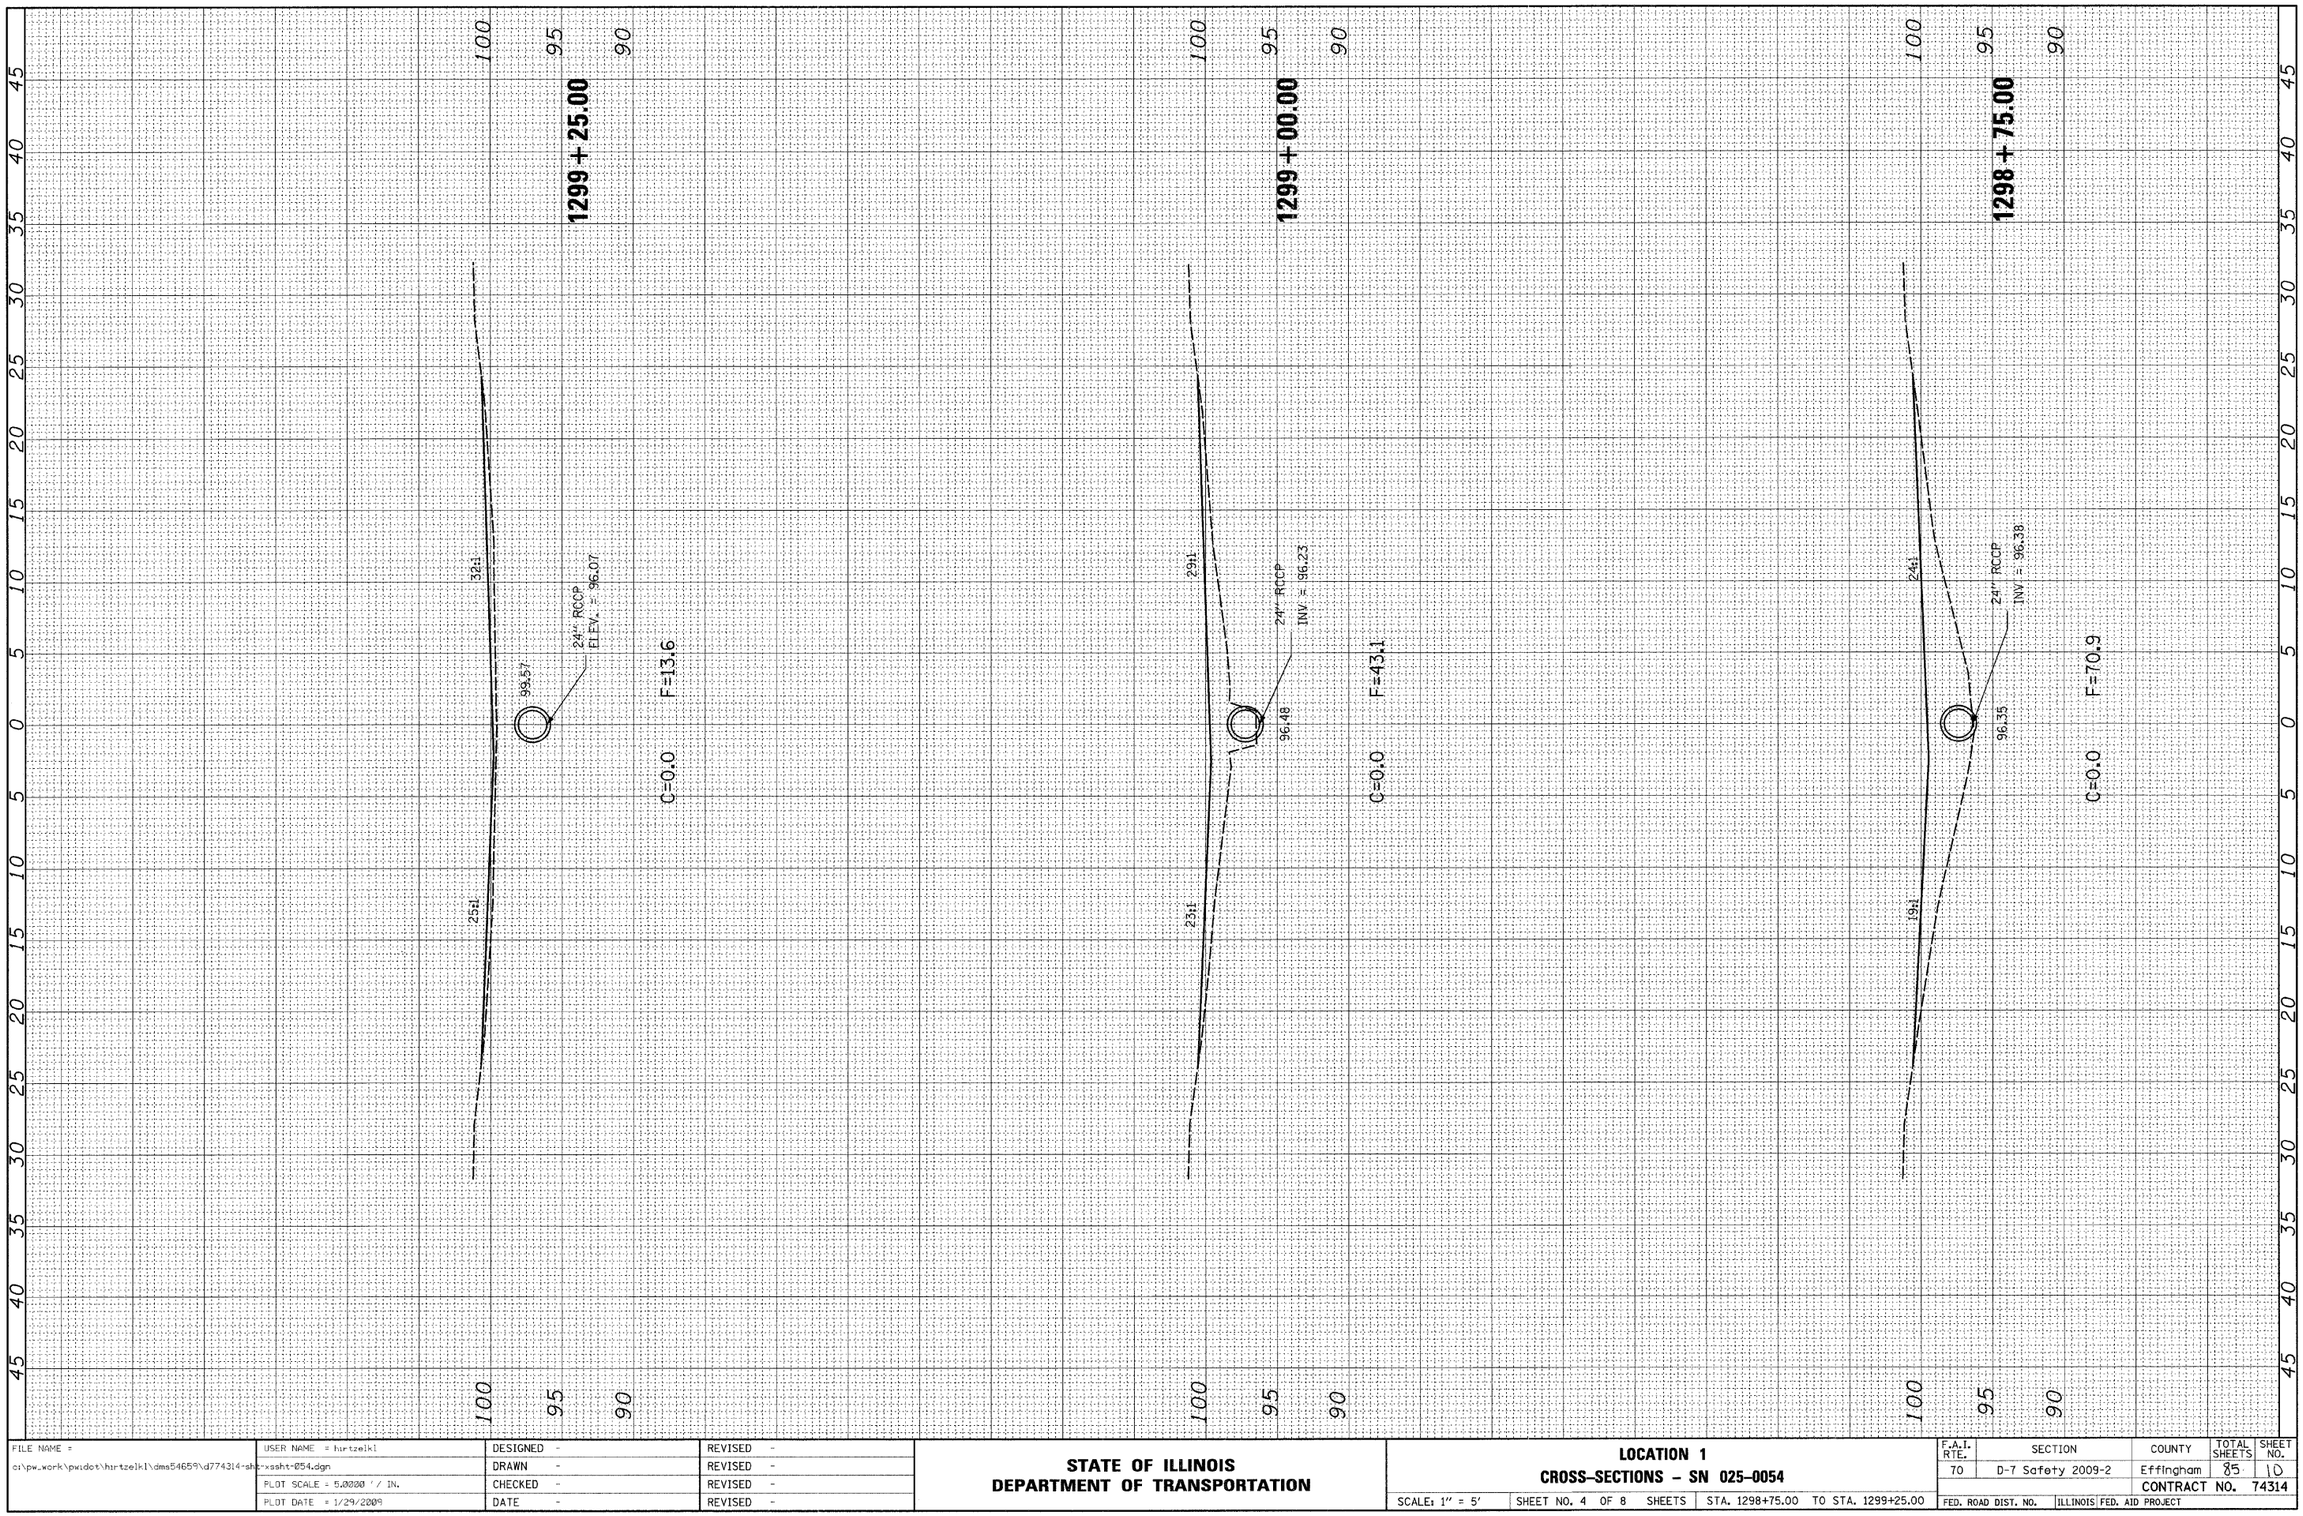

FILE NAME = c:\pw_work\pwidot\hurtzelkl\dms54659\d774314-sht-xssht-054.dgn	USER NAME = hurtzelkl	DESIGNED -	REVISED -
		DRAWN -	REVISED -
	PLOT SCALE = 5.0000 ' / IN.	CHECKED -	REVISED -
	PLOT DATE = 1/29/2009	DATE -	REVISED -

STATE OF ILLINOIS
DEPARTMENT OF TRANSPORTATION

LOCATION 1
CROSS-SECTIONS - SN 025-0054

SCALE: 1" = 5' | SHEET NO. 4 OF 8 SHEETS | STA. 1298+75.00 TO STA. 1299+25.00

F.A.I. RTE.	SECTION	COUNTY	TOTAL SHEETS	SHEET NO.
70	D-7 Safety 2009-2	Effingham	85	10
		CONTRACT NO. 74314		
FED. ROAD DIST. NO.	ILLINOIS	FED. AID PROJECT		