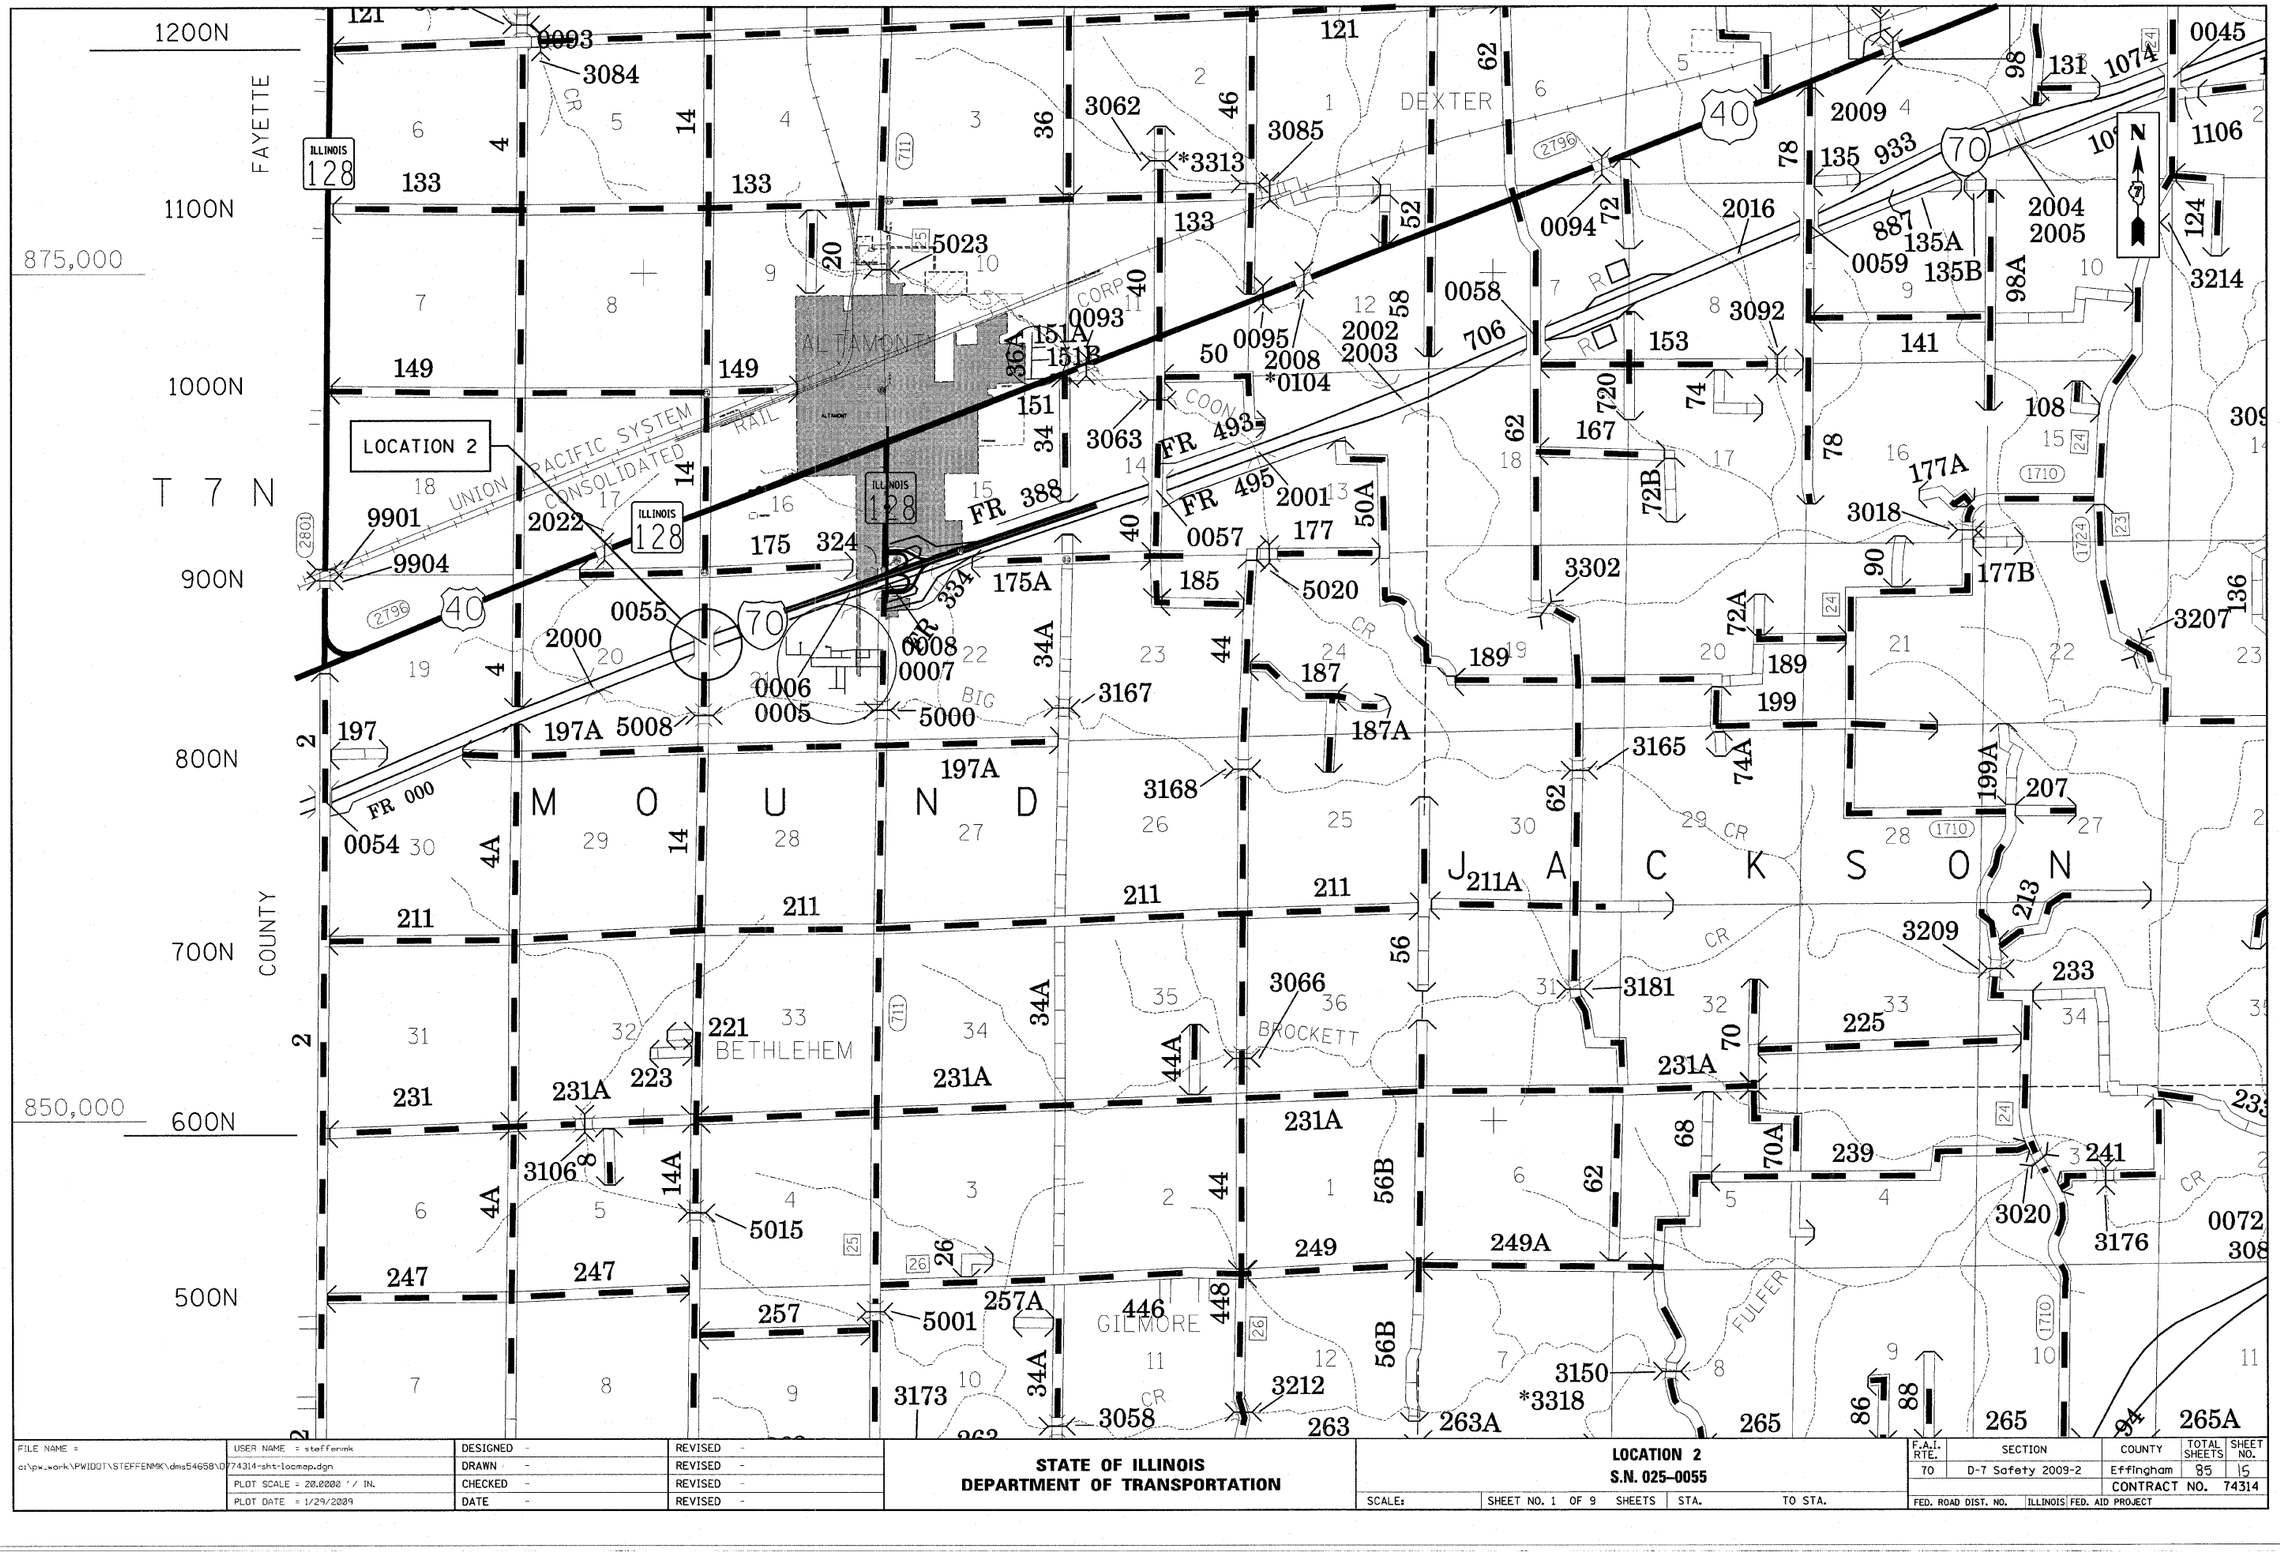

FILE NAME = c:\pw_work\PWIDOT\STEFFENMK\dms54658\D774314-sht-locmap.dgn	USER NAME = steffenmk	DESIGNED -	REVISED -	STATE OF ILLINOIS DEPARTMENT OF TRANSPORTATION	LOCATION 2 S.N. 025-0055	F.A.I. RTE. 70	SECTION D-7 Safety 2009-2	COUNTY Effingham	TOTAL SHEETS 85 / SHEET NO. 15
	PLOT SCALE = 20.0000 ' / IN.	DRAWN -	REVISED -					CONTRACT NO. 74314	
	PLOT DATE = 1/29/2009	CHECKED -	REVISED -		SCALE: SHEET NO. 1 OF 9 SHEETS STA. TO STA.	FED. ROAD DIST. NO.	ILLINOIS	FED. AID PROJECT	
		DATE -	REVISED -						