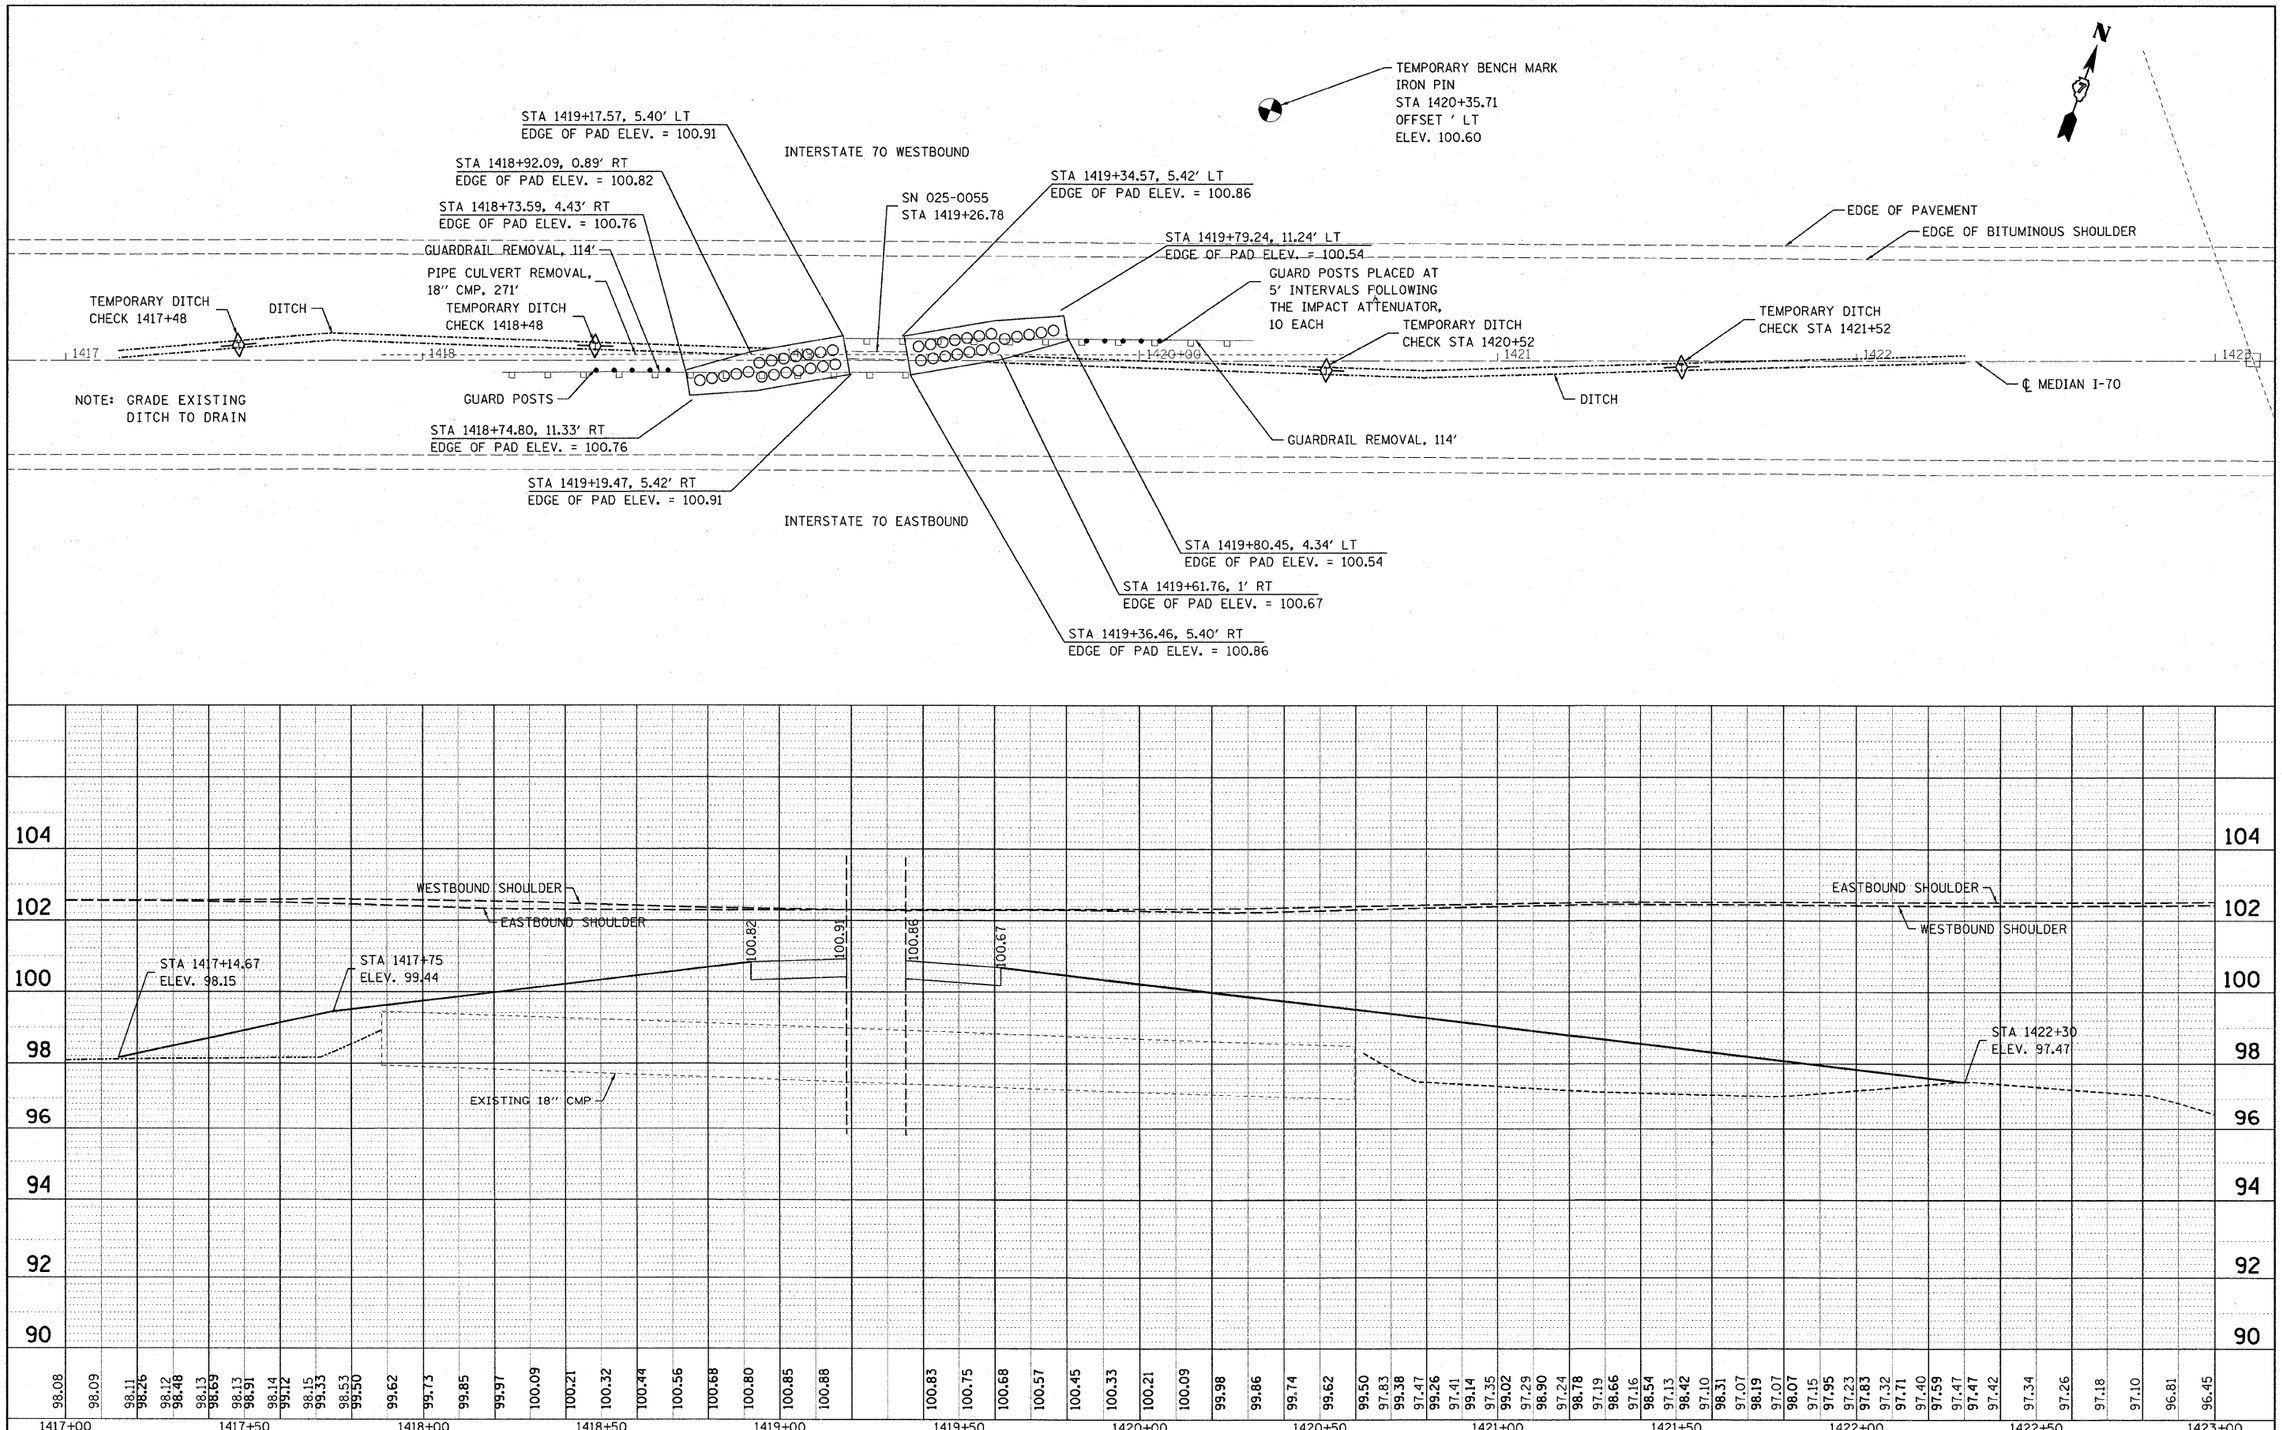

PLAN
SURVEYED / PLOTTED / ALIGNMENT CHECKED / RT. OF WAY CHECKED / PLAN FILE NAME
NOTE BOOK NO.
BY / DATE

PROFILE
SURVEYED / PLOTTED / GRADES CHECKED / B.M. NOTED / STRUCTURE NOTATIONS CHKD
NOTE BOOK NO.
BY / DATE

FILE NAME = c:\pw_work\PWIDOT\STEFFENMK\dms54658\D774314-sht-pp-0055.dgn	USER NAME = steffenmk	DESIGNED -	REVISED -
		DRAWN -	REVISED -
	PLOT SCALE = 20.0000 ' / IN.	CHECKED -	REVISED -
	PLOT DATE = 1/29/2009	DATE -	REVISED -

STATE OF ILLINOIS
DEPARTMENT OF TRANSPORTATION

LOCATION 2
S.N. 025-0055

SCALE: 1"=20' | SHEET NO. 2 OF 9 SHEETS | STA. 1417+00 TO STA. 1423+00

F.A.I. RTE.	SECTION	COUNTY	TOTAL SHEETS	SHEET NO.
70	D-7 Safety 2009-2	Effingham	85	16
		CONTRACT NO. 74314		

FED. ROAD DIST. NO. | ILLINOIS | FED. AID PROJECT