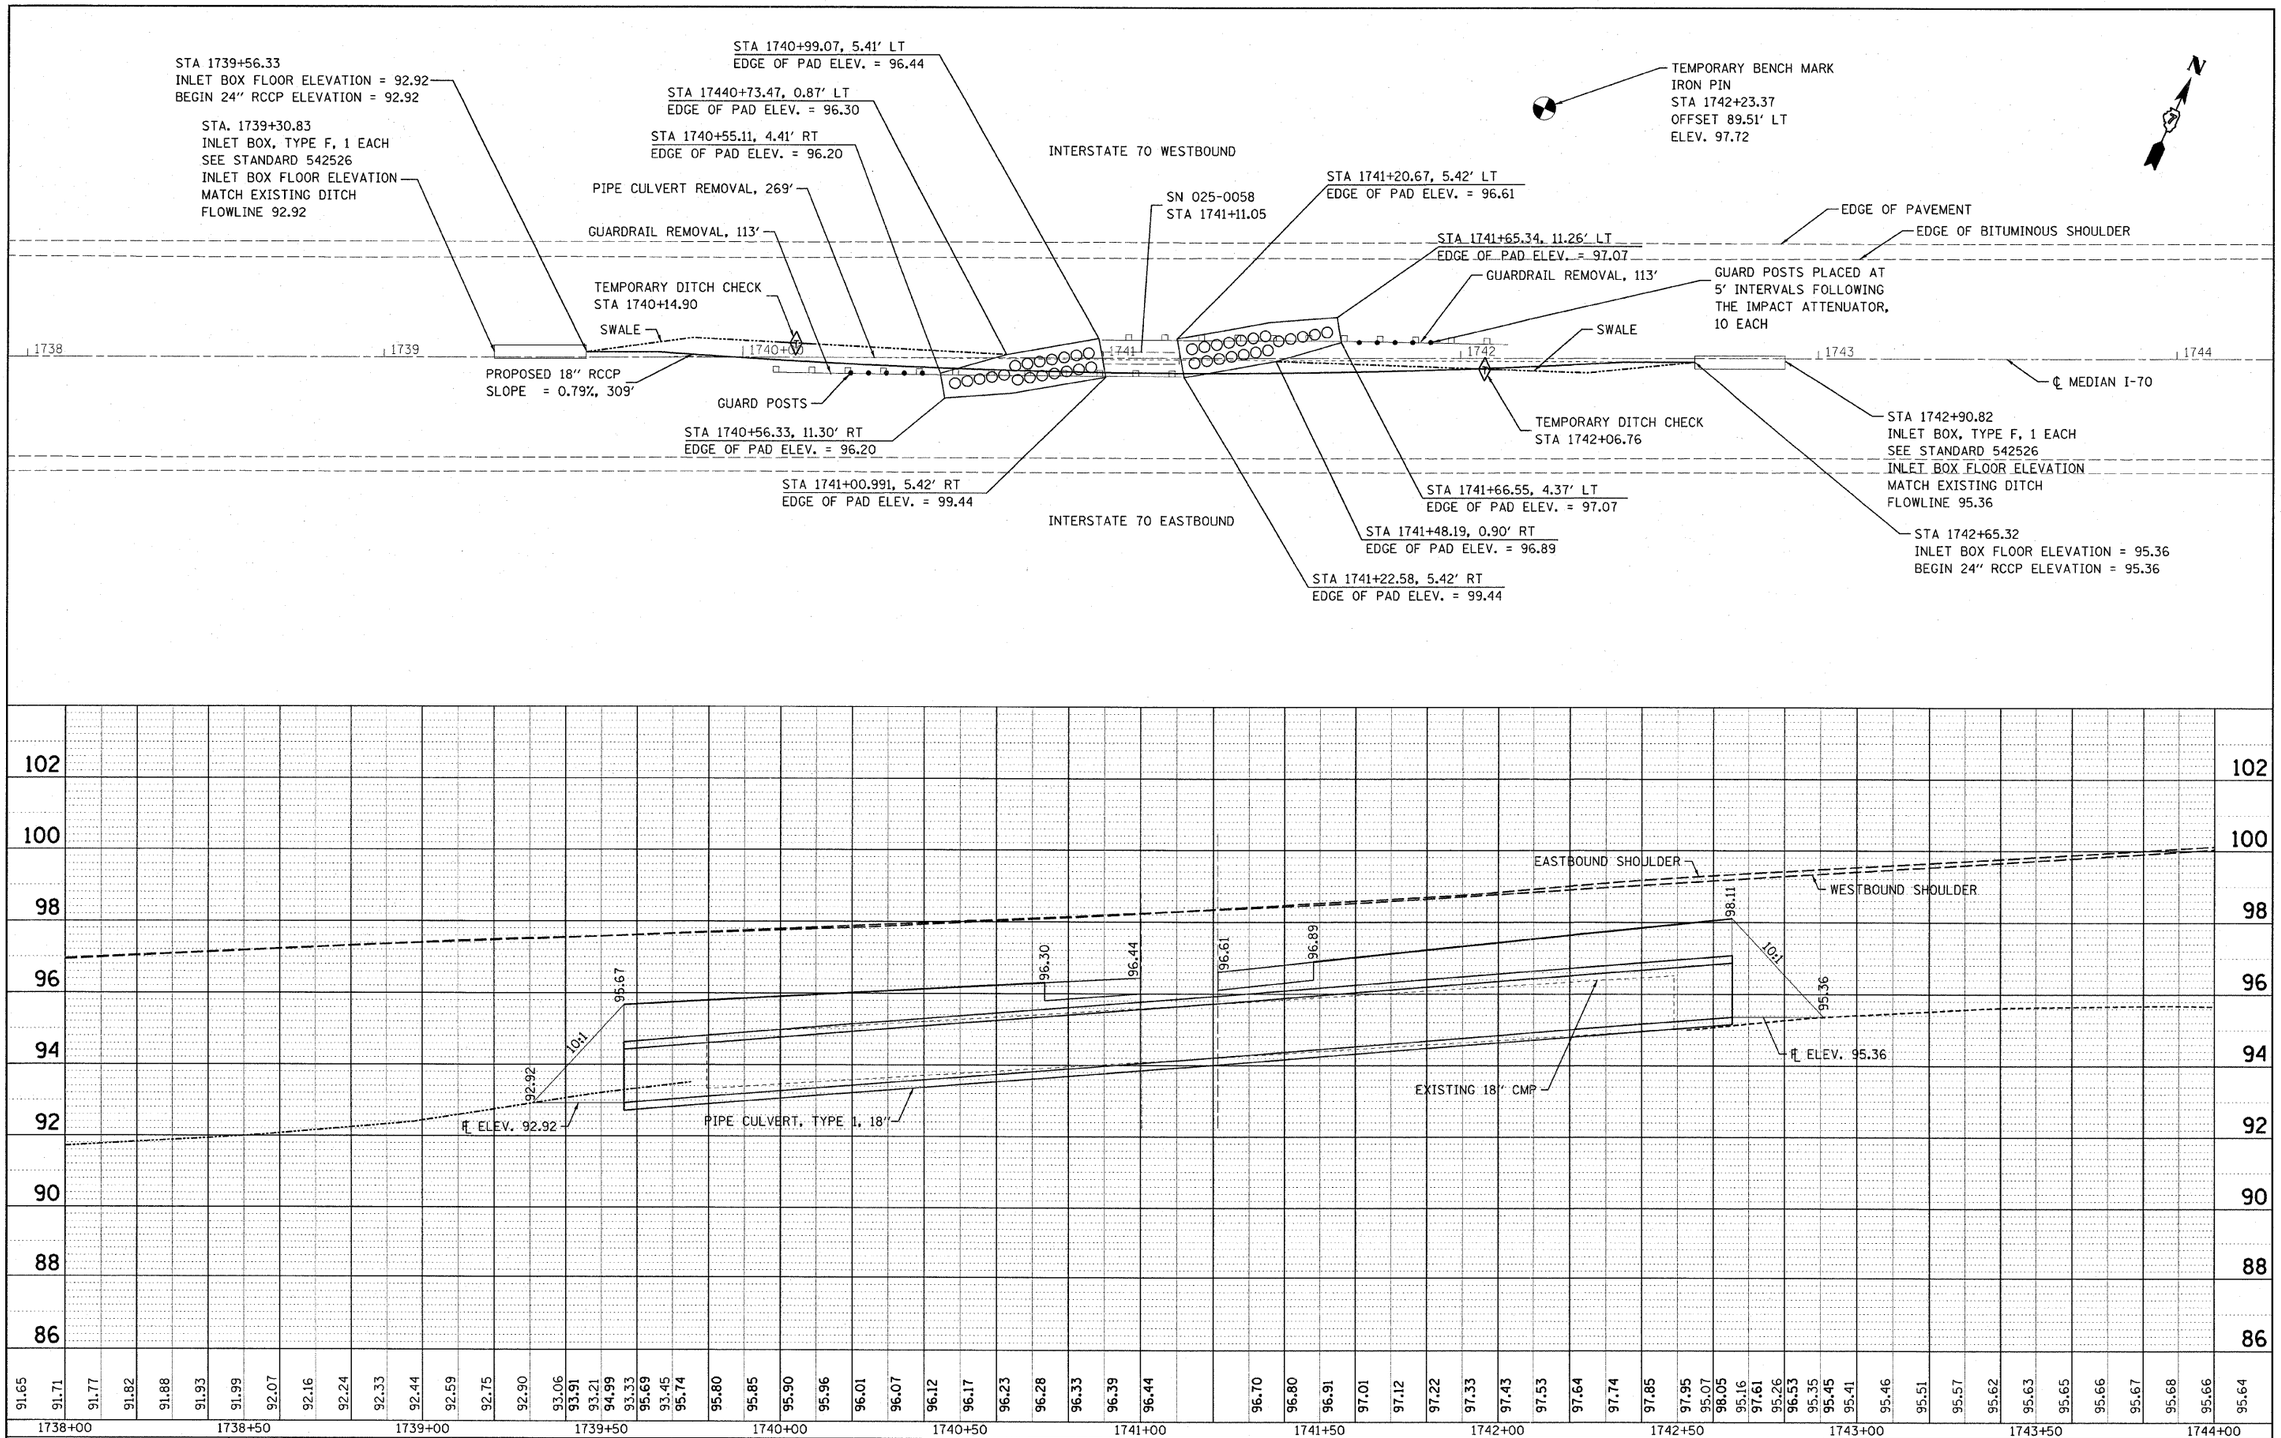

PLAN
NOTE BOOK NO. ____
SURVEYED ____
PLOTTED ____
ALIGNMENT CHECKED ____
RT. OF WAY CHECKED ____
CADD FILE NAME ____
BY | DATE

PROFILE
NOTE BOOK NO. ____
SURVEYED ____
PLOTTED ____
GRADES CHECKED ____
BLM NOTED ____
STRUCTURE NOTATNS CHKD ____
BY | DATE

FILE NAME = c:\pw_work\PWIDOT\STEFFENMK\dms54658\D774314-sht-pp-0058.dgn	USER NAME = steffenmk	DESIGNED -	REVISED -
		DRAWN -	REVISED -
	PLOT SCALE = 20.0000 ' / IN.	CHECKED -	REVISED -
	PLOT DATE = 1/29/2009	DATE -	REVISED -

STATE OF ILLINOIS
DEPARTMENT OF TRANSPORTATION

LOCATION 4
S.N. 025-0058

SCALE: 1"=20' | SHEET NO. 2 OF 8 SHEETS | STA. 1738+00 TO STA. 1744+00

F.A.I. RTE.	SECTION	COUNTY	TOTAL SHEETS	SHEET NO.
70	D-7 Safety 2009-2	Effingham	85	33
		CONTRACT NO. 74314		
FED. ROAD DIST. NO.	ILLINOIS	FED. AID PROJECT		