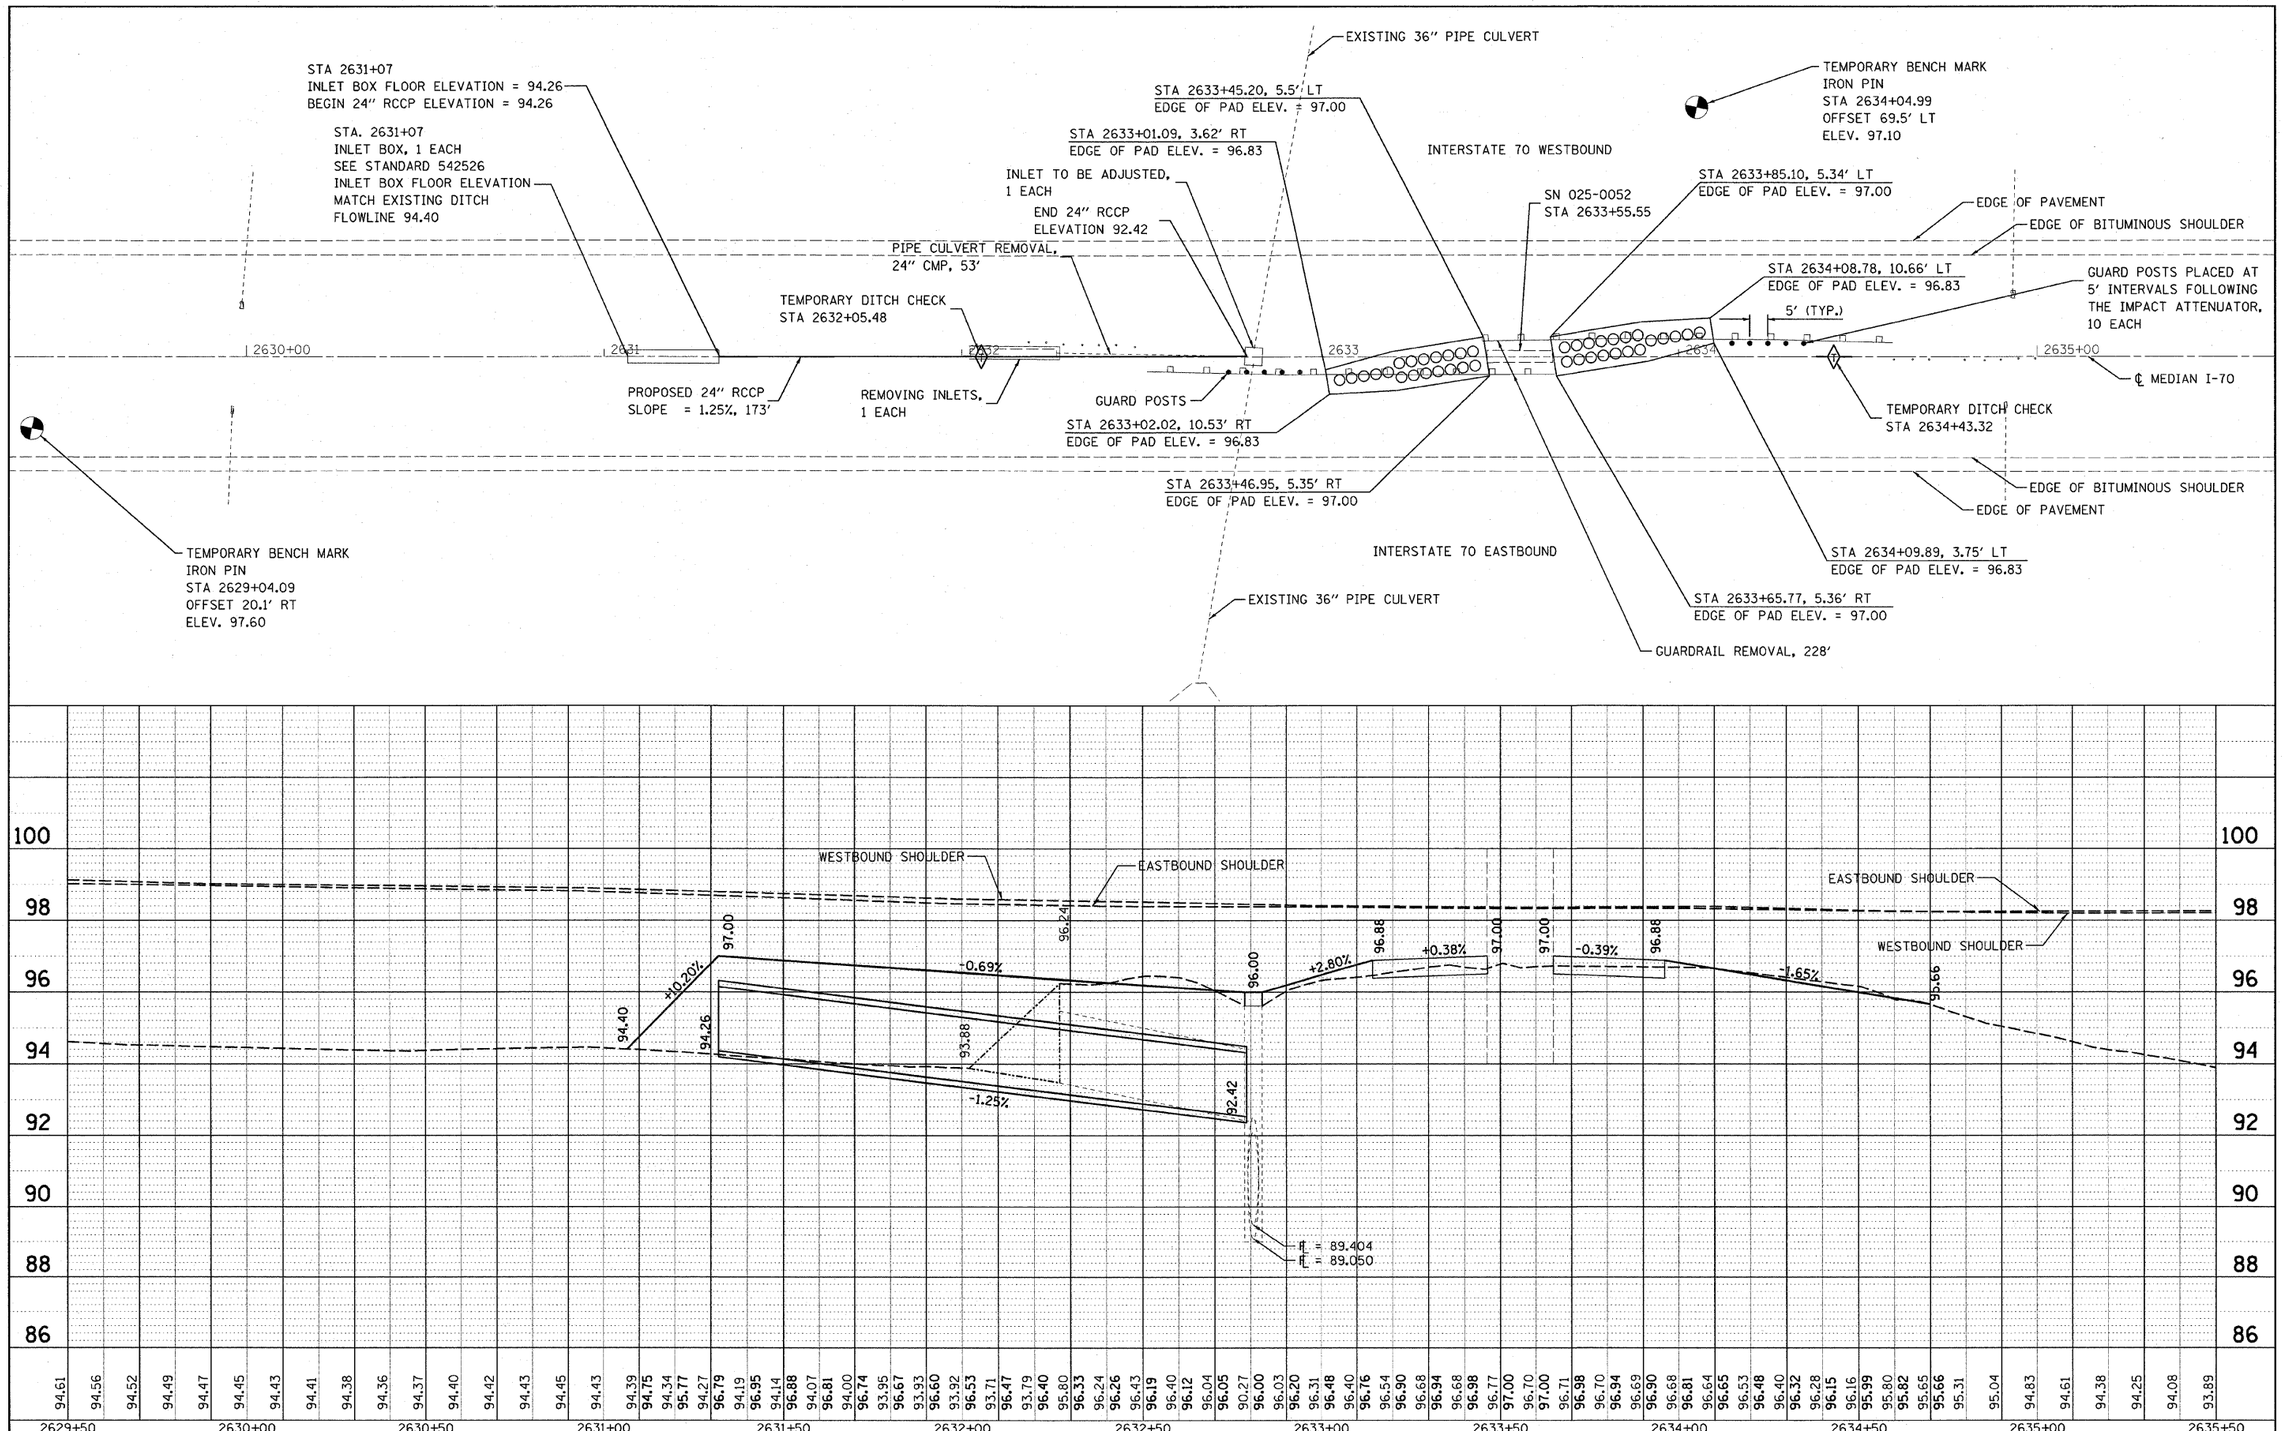

PLAN
SURVEYED
PLOTTED
ALIGNMENT CHECKED
RT. OF WAY CHECKED
ROAD FILE NAME
NOTE BOOK
NO.
BY
DATE

PROFILE
SURVEYED
PLOTTED
GRADES CHECKED
B.M. NOTED
STRUCTURE NOTATING GRID
NOTE BOOK
NO.
BY
DATE

FILE NAME = c:\pw_work\PWIDOT\STEFFENMK\dms54658\D774314-sht-pp-0052.dgn	USER NAME = steffenmk	DESIGNED -	REVISED -
		DRAWN -	REVISED -
	PLOT SCALE = 20.0000 ' / IN.	CHECKED -	REVISED -
	PLOT DATE = 1/29/2009	DATE -	REVISED -

STATE OF ILLINOIS
DEPARTMENT OF TRANSPORTATION

LOCATION 10
S.N. 025-0052

SCALE: 1"=20' | SHEET NO. 2 OF 7 SHEETS | STA. 2629+50 TO STA. 2635+50

F.A.I. RTE.	SECTION	COUNTY	TOTAL SHEETS	SHEET NO.
70	D-7 Safety 2009-2	Effingham	85	80
		CONTRACT NO. 74314		

FED. ROAD DIST. NO. | ILLINOIS | FED. AID PROJECT