FAI ROUTE	SECTION	COUNTY	TOTAL SHEETS	SHEET NO
70	*	MADISON	420	39
STA. 491+00		TO STA. 503+00		
CONTRACT NO.: 76709				
* 60-10K-1, 60-10HB				

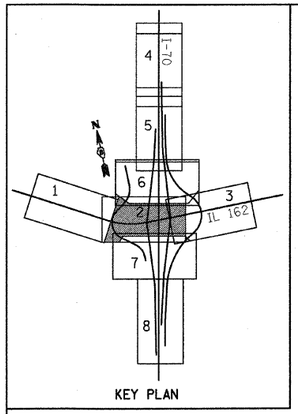
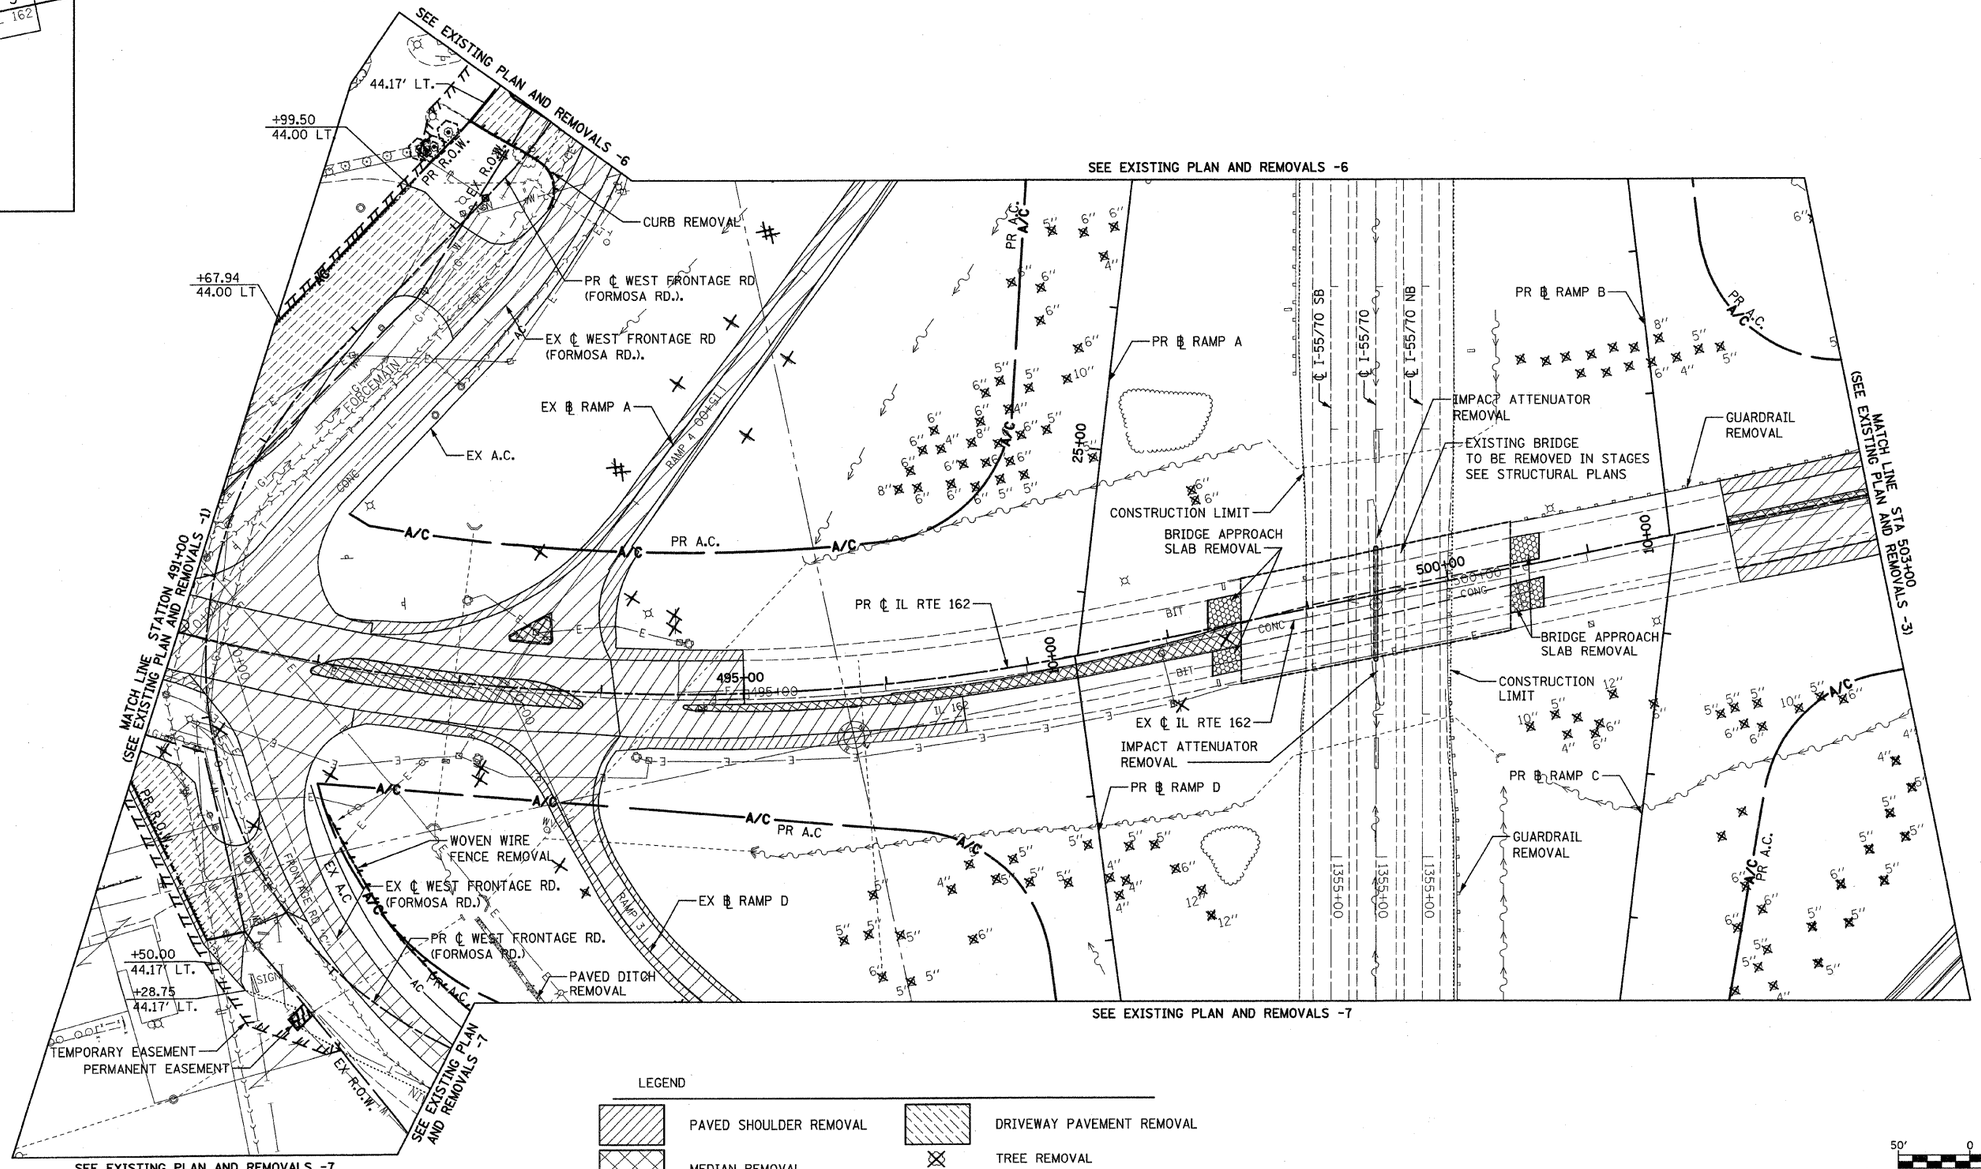
PLAN
NOTE BOOK
NO.
SURVEYED
PLOTTED
ALIGNMENT CHECKED
PT. OF WAY CHECKED
CADD FILE NAME
BY
DATE