FAP ROUTE	SECTION	COUNTY	TOTAL SHEETS	SHEET NO.
70	*	MADISON	420	74
STA.		TO STA.		

CONTRACT NO.: 76709

* 60-10K-1, 60-10HB

PLAN		BY	DATE
	SURVEYED		
	PLOTTED		
	R.O.W. CHECKED		
	RT. OF WAY CHECKED		
NOTE BOOK NO.	CADD FILE NAME		

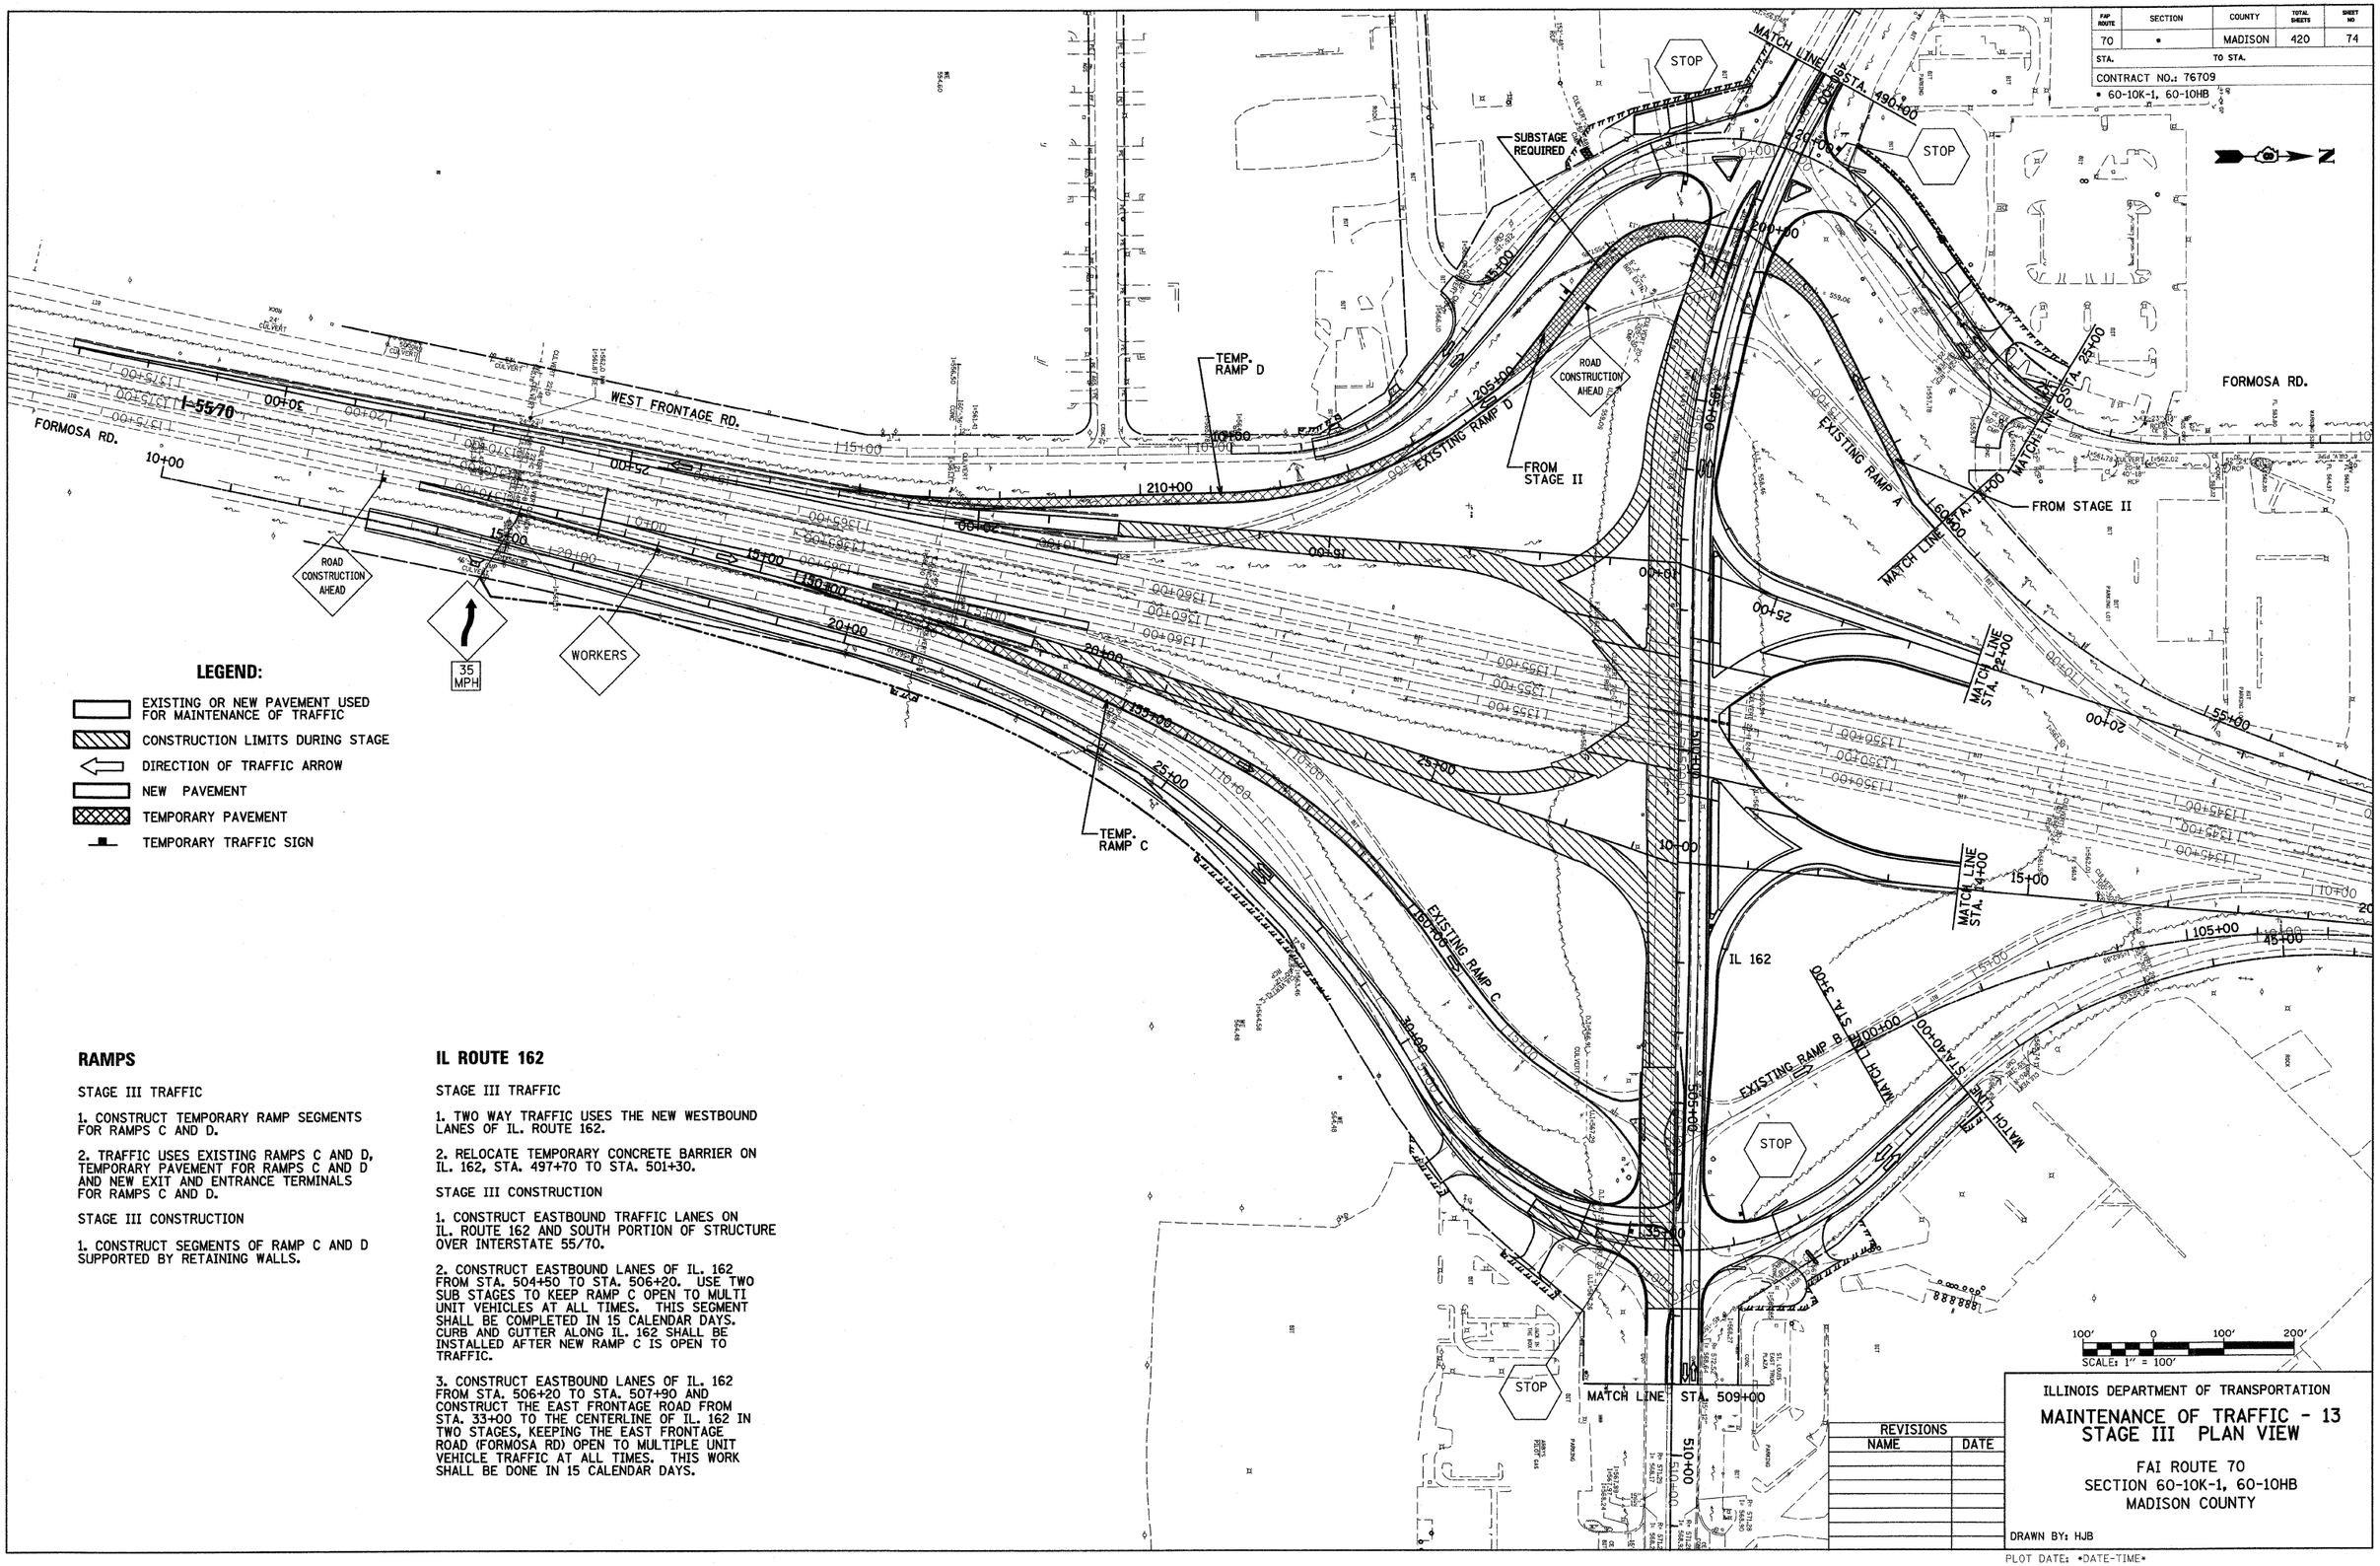

LEGEND:

- EXISTING OR NEW PAVEMENT USED FOR MAINTENANCE OF TRAFFIC
- CONSTRUCTION LIMITS DURING STAGE
- DIRECTION OF TRAFFIC ARROW
- NEW PAVEMENT
- TEMPORARY PAVEMENT
- TEMPORARY TRAFFIC SIGN

RAMPS

STAGE III TRAFFIC

1. CONSTRUCT TEMPORARY RAMP SEGMENTS FOR RAMPS C AND D.

2. TRAFFIC USES EXISTING RAMPS C AND D, TEMPORARY PAVEMENT FOR RAMPS C AND D AND NEW EXIT AND ENTRANCE TERMINALS FOR RAMPS C AND D.

STAGE III CONSTRUCTION

1. CONSTRUCT SEGMENTS OF RAMP C AND D SUPPORTED BY RETAINING WALLS.

IL ROUTE 162

STAGE III TRAFFIC

1. TWO WAY TRAFFIC USES THE NEW WESTBOUND LANES OF IL. ROUTE 162.

2. RELOCATE TEMPORARY CONCRETE BARRIER ON IL. 162, STA. 497+70 TO STA. 501+30.

STAGE III CONSTRUCTION

1. CONSTRUCT EASTBOUND TRAFFIC LANES ON IL. ROUTE 162 AND SOUTH PORTION OF STRUCTURE OVER INTERSTATE 55/70.

2. CONSTRUCT EASTBOUND LANES OF IL. 162 FROM STA. 504+50 TO STA. 506+20. USE TWO SUB STAGES TO KEEP RAMP C OPEN TO MULTI UNIT VEHICLES AT ALL TIMES. THIS SEGMENT SHALL BE COMPLETED IN 15 CALENDAR DAYS. CURB AND GUTTER ALONG IL. 162 SHALL BE INSTALLED AFTER NEW RAMP C IS OPEN TO TRAFFIC.

3. CONSTRUCT EASTBOUND LANES OF IL. 162 FROM STA. 506+20 TO STA. 507+90 AND CONSTRUCT THE EAST FRONTAGE ROAD FROM STA. 33+00 TO THE CENTERLINE OF IL. 162 IN TWO STAGES, KEEPING THE EAST FRONTAGE ROAD (FORMOSA RD) OPEN TO MULTIPLE UNIT VEHICLE TRAFFIC AT ALL TIMES. THIS WORK SHALL BE DONE IN 15 CALENDAR DAYS.

REVISIONS	
NAME	DATE

ILLINOIS DEPARTMENT OF TRANSPORTATION

MAINTENANCE OF TRAFFIC - 13 STAGE III PLAN VIEW

FAI ROUTE 70
SECTION 60-10K-1, 60-10HB
MADISON COUNTY

DRAWN BY: HJB

PLOT DATE: *DATE-TIME*