| FAI ROUTE | SECTION | COUNTY | TOTAL SHEETS | SHEET NO |
|---|---|---|---|---|
| 70 | * | MADISON | 420 | 84 |

STA. TO STA.

CONTRACT NO. 76709

* 60-10K-1, 60-10HB

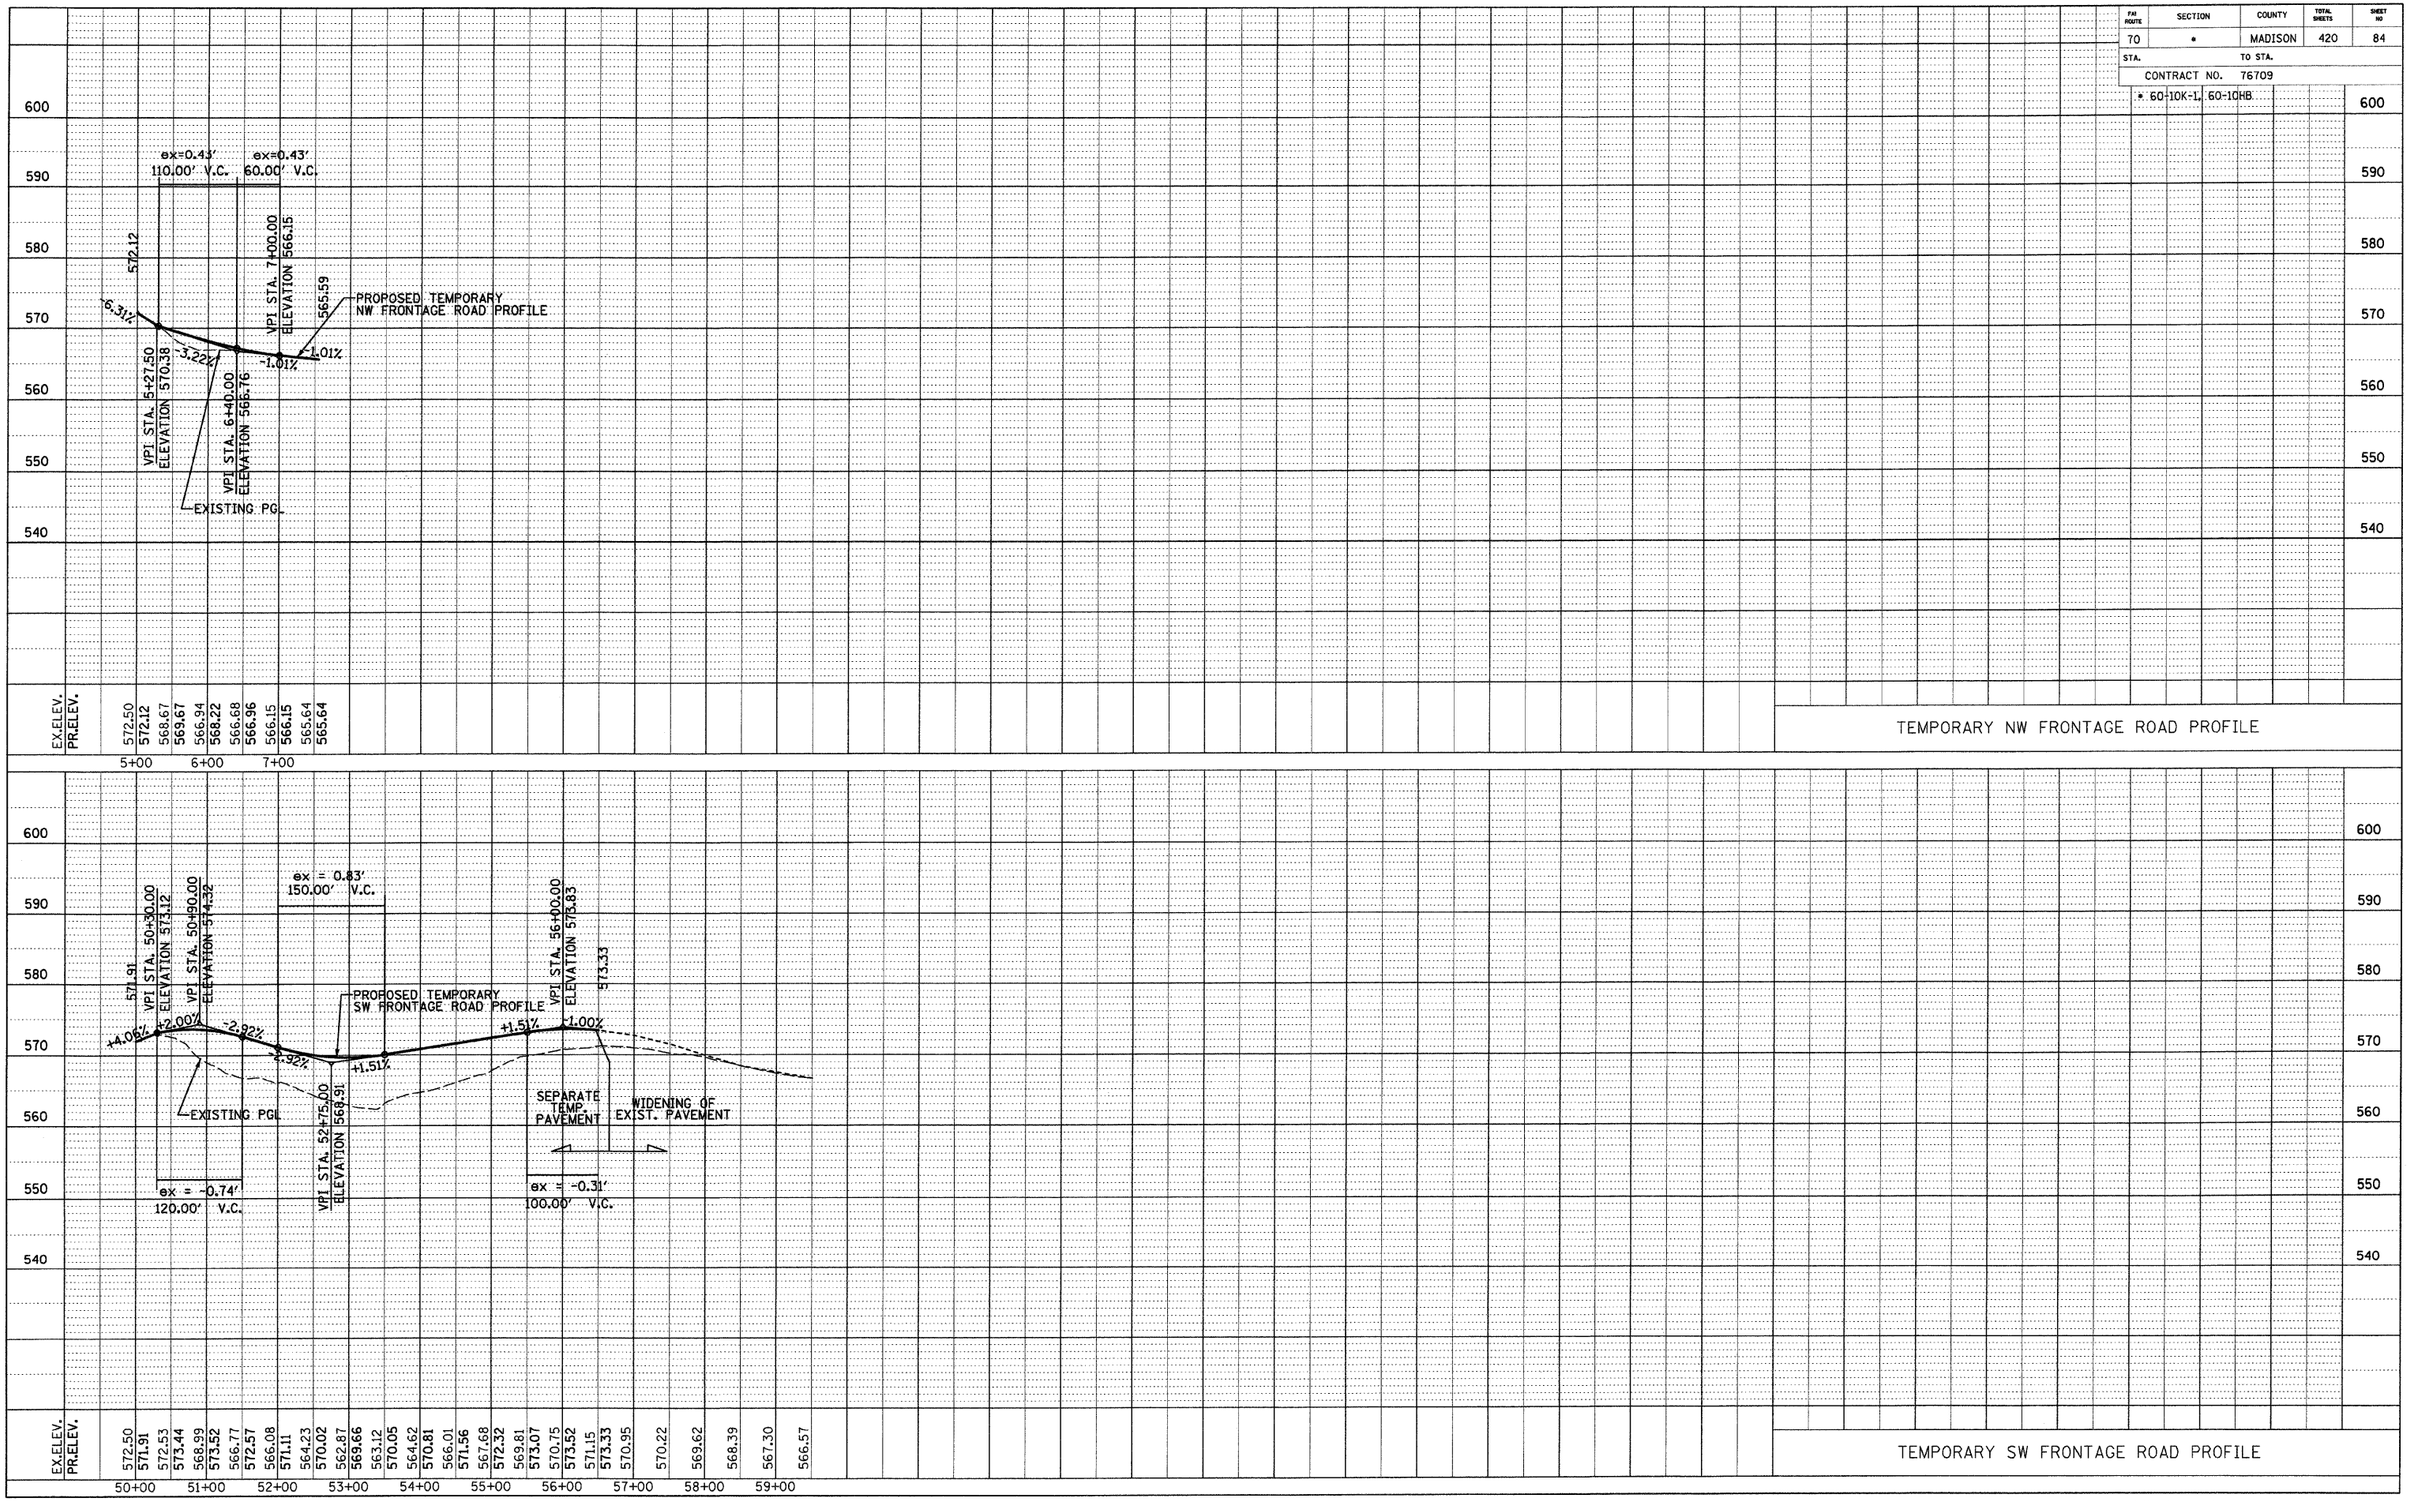


PLAN
NOTE BOOK NO.
SURVEYED
PLOTTED
ALIGNMENT CHECKED
RT. OF WAY CHECKED
CADD FILE NAME
BY
DATE

PROFILE
NOTE BOOK NO.
SURVEYED
PLOTTED
GRADES CHECKED
B.M. NOTED
STRUCTURE NOTAT'NS CHKD
BY
DATE

$$DATE$$
*DATE-TIME*
*DGN-SPEC*
*REF - TEMP_RAMP_PROFILES.DGN

PLOT DATE: *DATE-TIME*