FAI ROUTE	SECTION	COUNTY	TOTAL SHEETS	SHEET NO
70	•	MADISON	420	114
STA. 1365+00		TO STA. 1372+00		
CONTRACT NO. 76709				

• 60-10K, 60-10-4HB

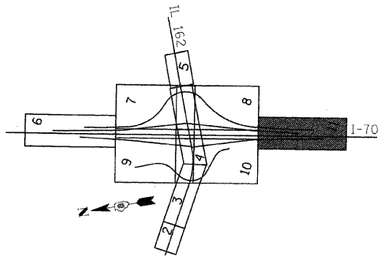

KEY PLAN

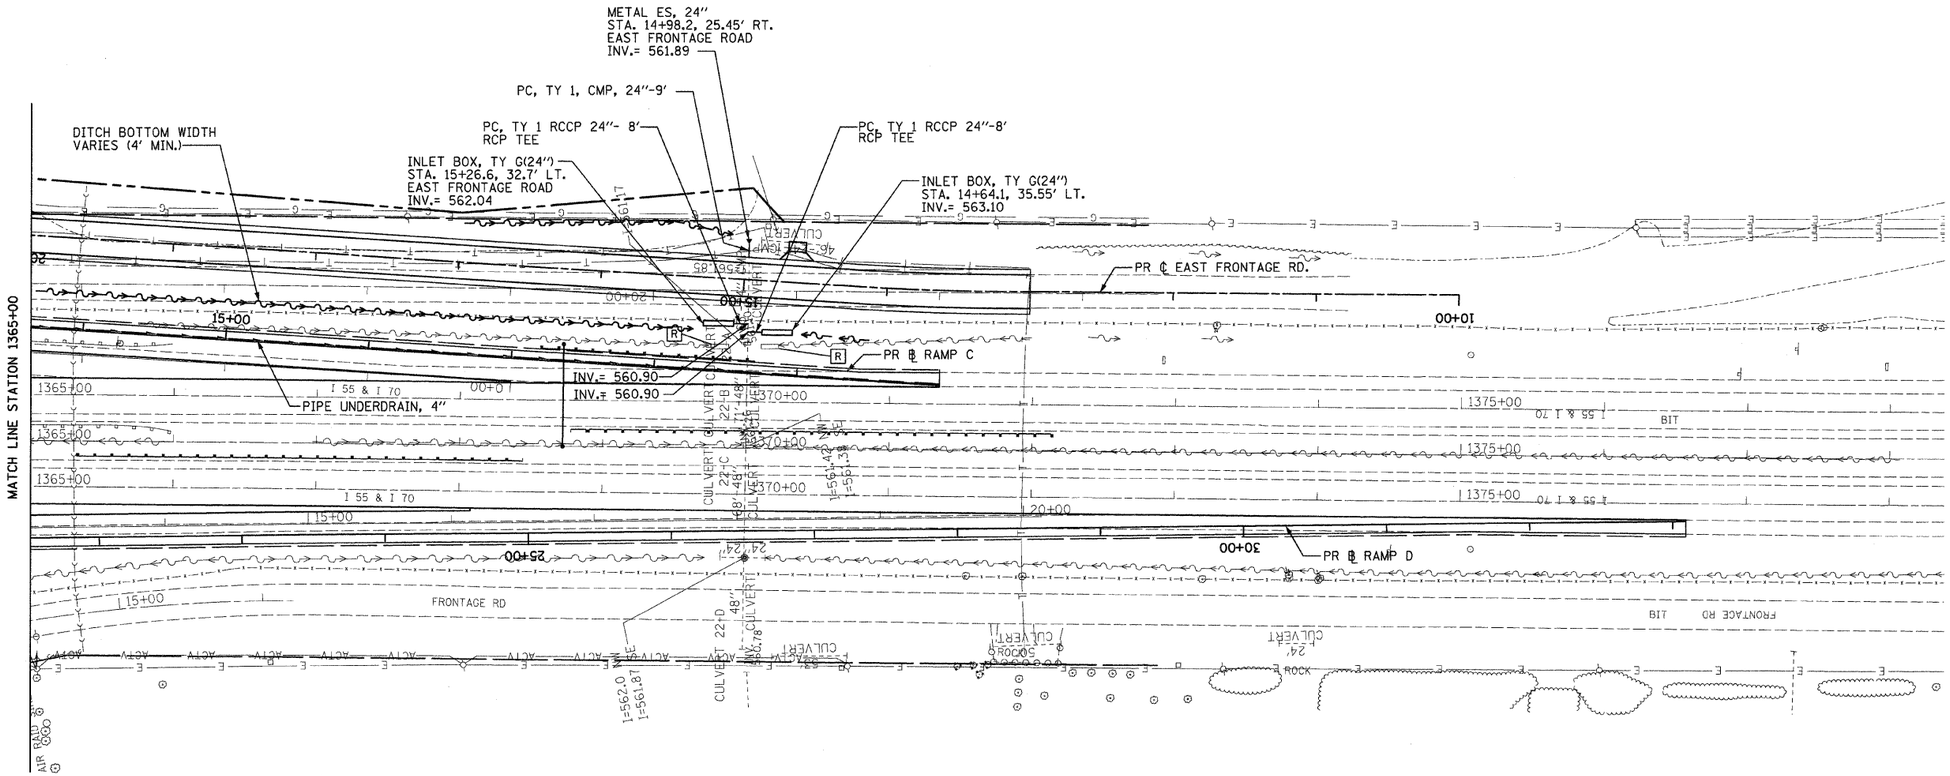

NOTE:

1. FOR DITCH PROFILES, SEE PROPOSED DRAINAGE PROFILE DRAWINGS.

50' 0 50' 100'
SCALE: 1" = 50'

REVISIONS	
NAME	DATE

ILLINOIS DEPARTMENT OF TRANSPORTATION

PROPOSED DRAINAGE PLAN - 11

FAI ROUTE 70
SECTION 60-10K, 60-10-4HB
MADISON COUNTY

DRAWN BY: GRH

PLOT DATE: •DATE-TIME•

PLAN
SURVEYED BY
PLOTTED
NOTE BOOK
NO.
ALIGNMENT CHECKED BY
ROAD FILE NAME
DATE

•DATE-TIME•
•ROAD FILE•
•REF- 236ca10d.dgn
•REF- 236ca01.dgn
•REF- 236cd01.dgn
•REF- 236cd02.dgn
•REF- 236ut01.dgn