FAI ROUTE	SECTION	COUNTY	TOTAL SHEETS	SHEET NO
70	*	MADISON	420	147
STA. 1340+00		TO STA. 1353+15.77		
CONTRACT NO. 76709				

* 60-10K, 60-10-4HB

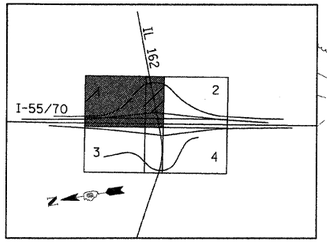

KEY PLAN

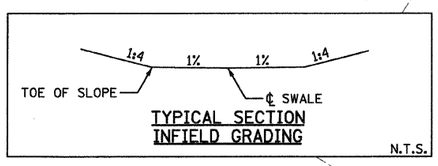

TYPICAL SECTION
INFIELD GRADING
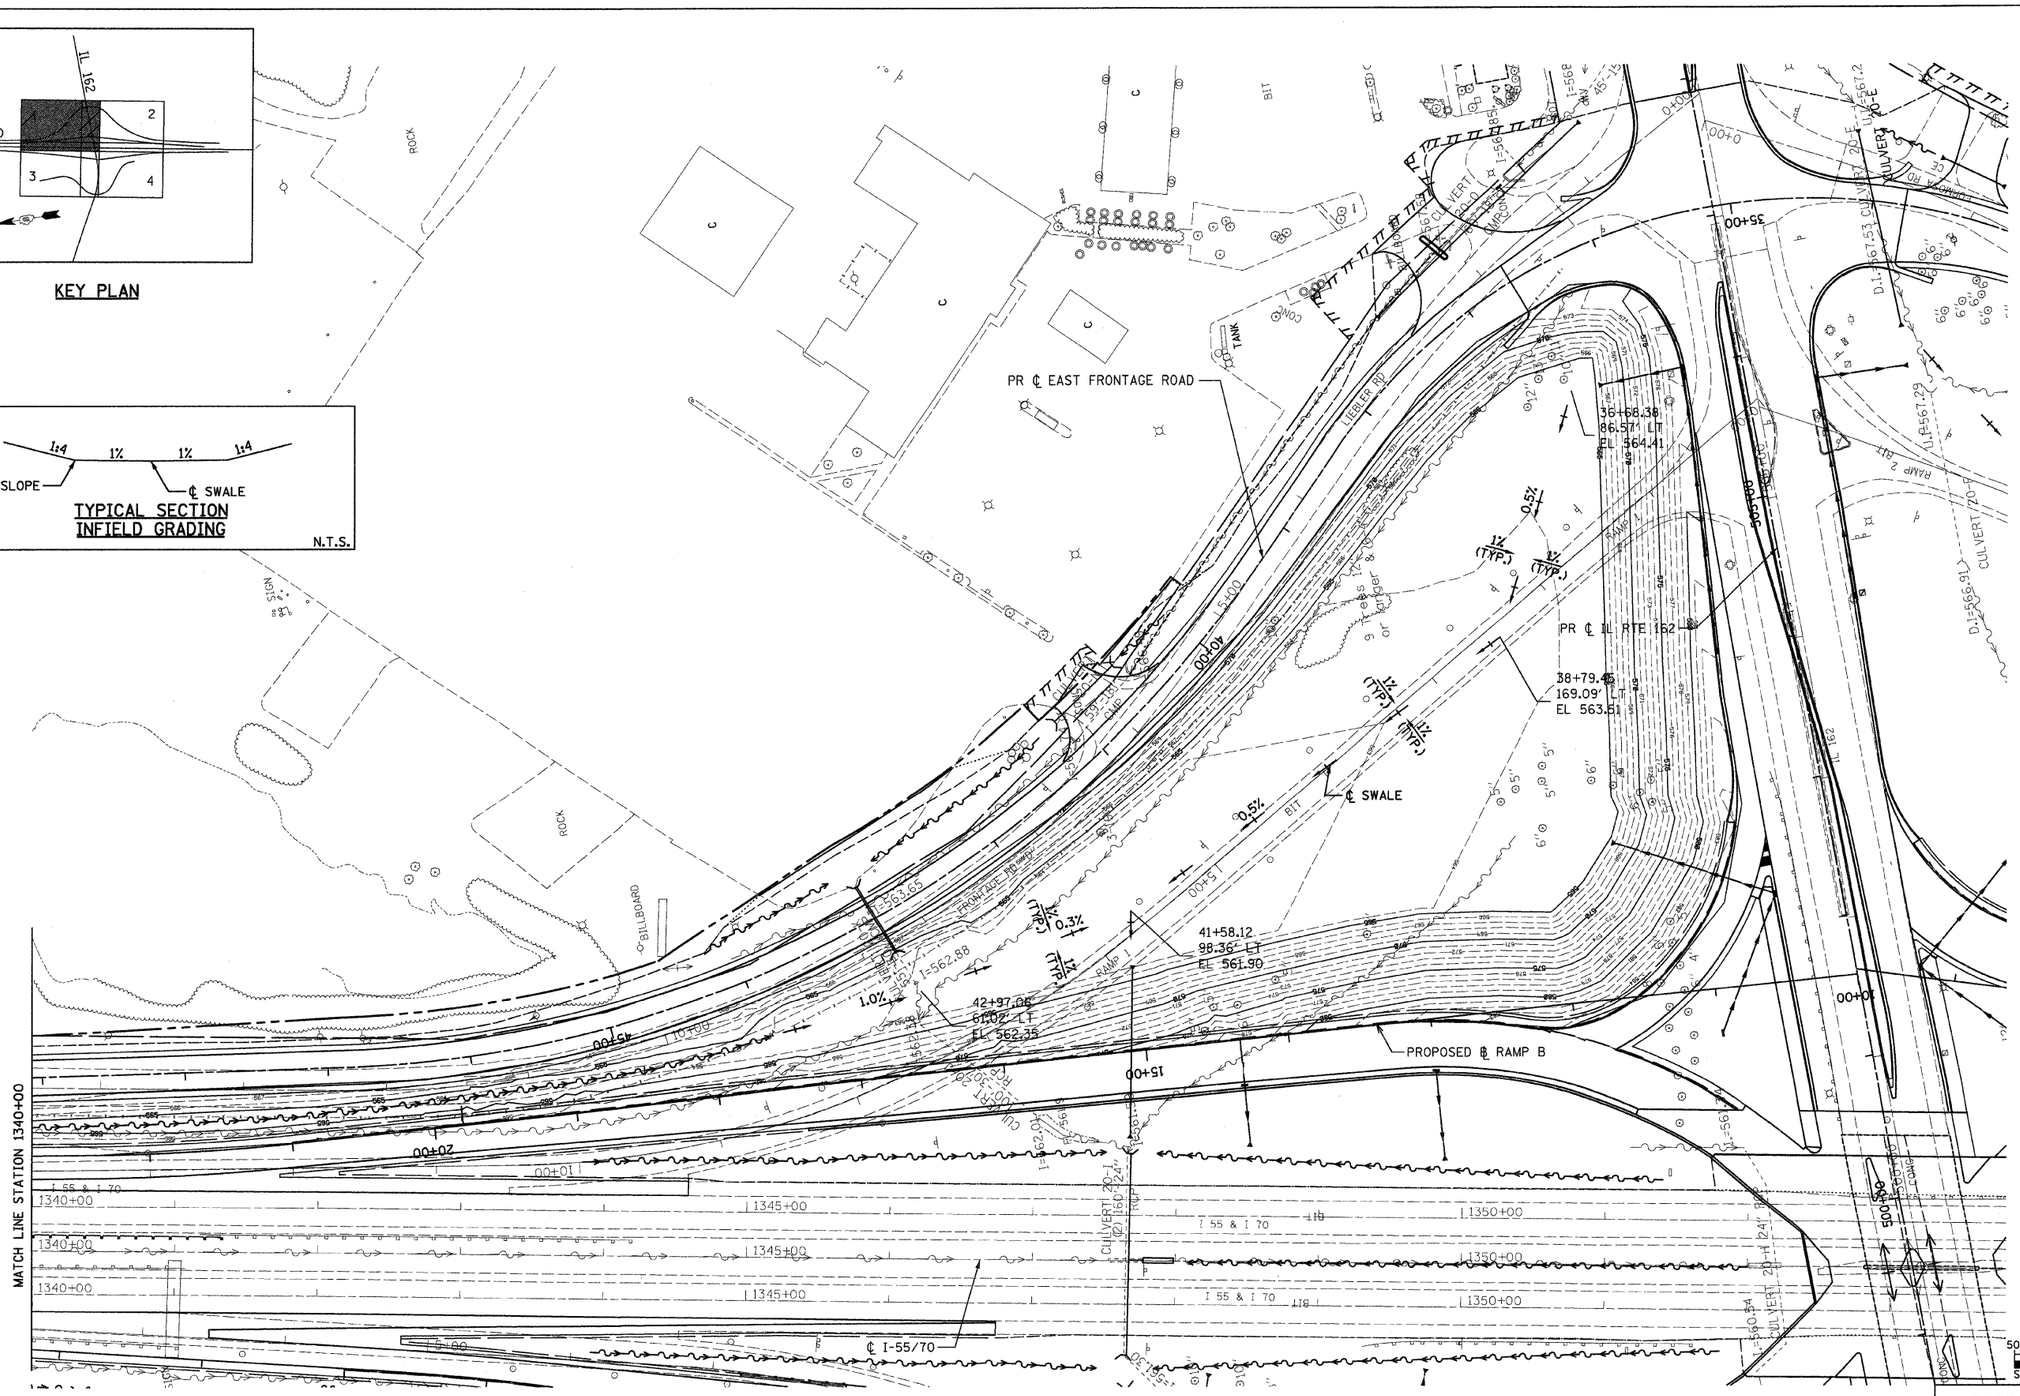
N.T.S.