| FAI ROUTE | SECTION | COUNTY | TOTAL SHEETS | SHEET NO |
|---|---|---|---|---|
| 70 | • | MADISON | 420 | 148 |
| STA. 1353+15.77 | | TO STA. 1365+00 | | |
| CONTRACT NO. 76709 | | | | |

• 60-10K, 60-10-4HB




KEY PLAN



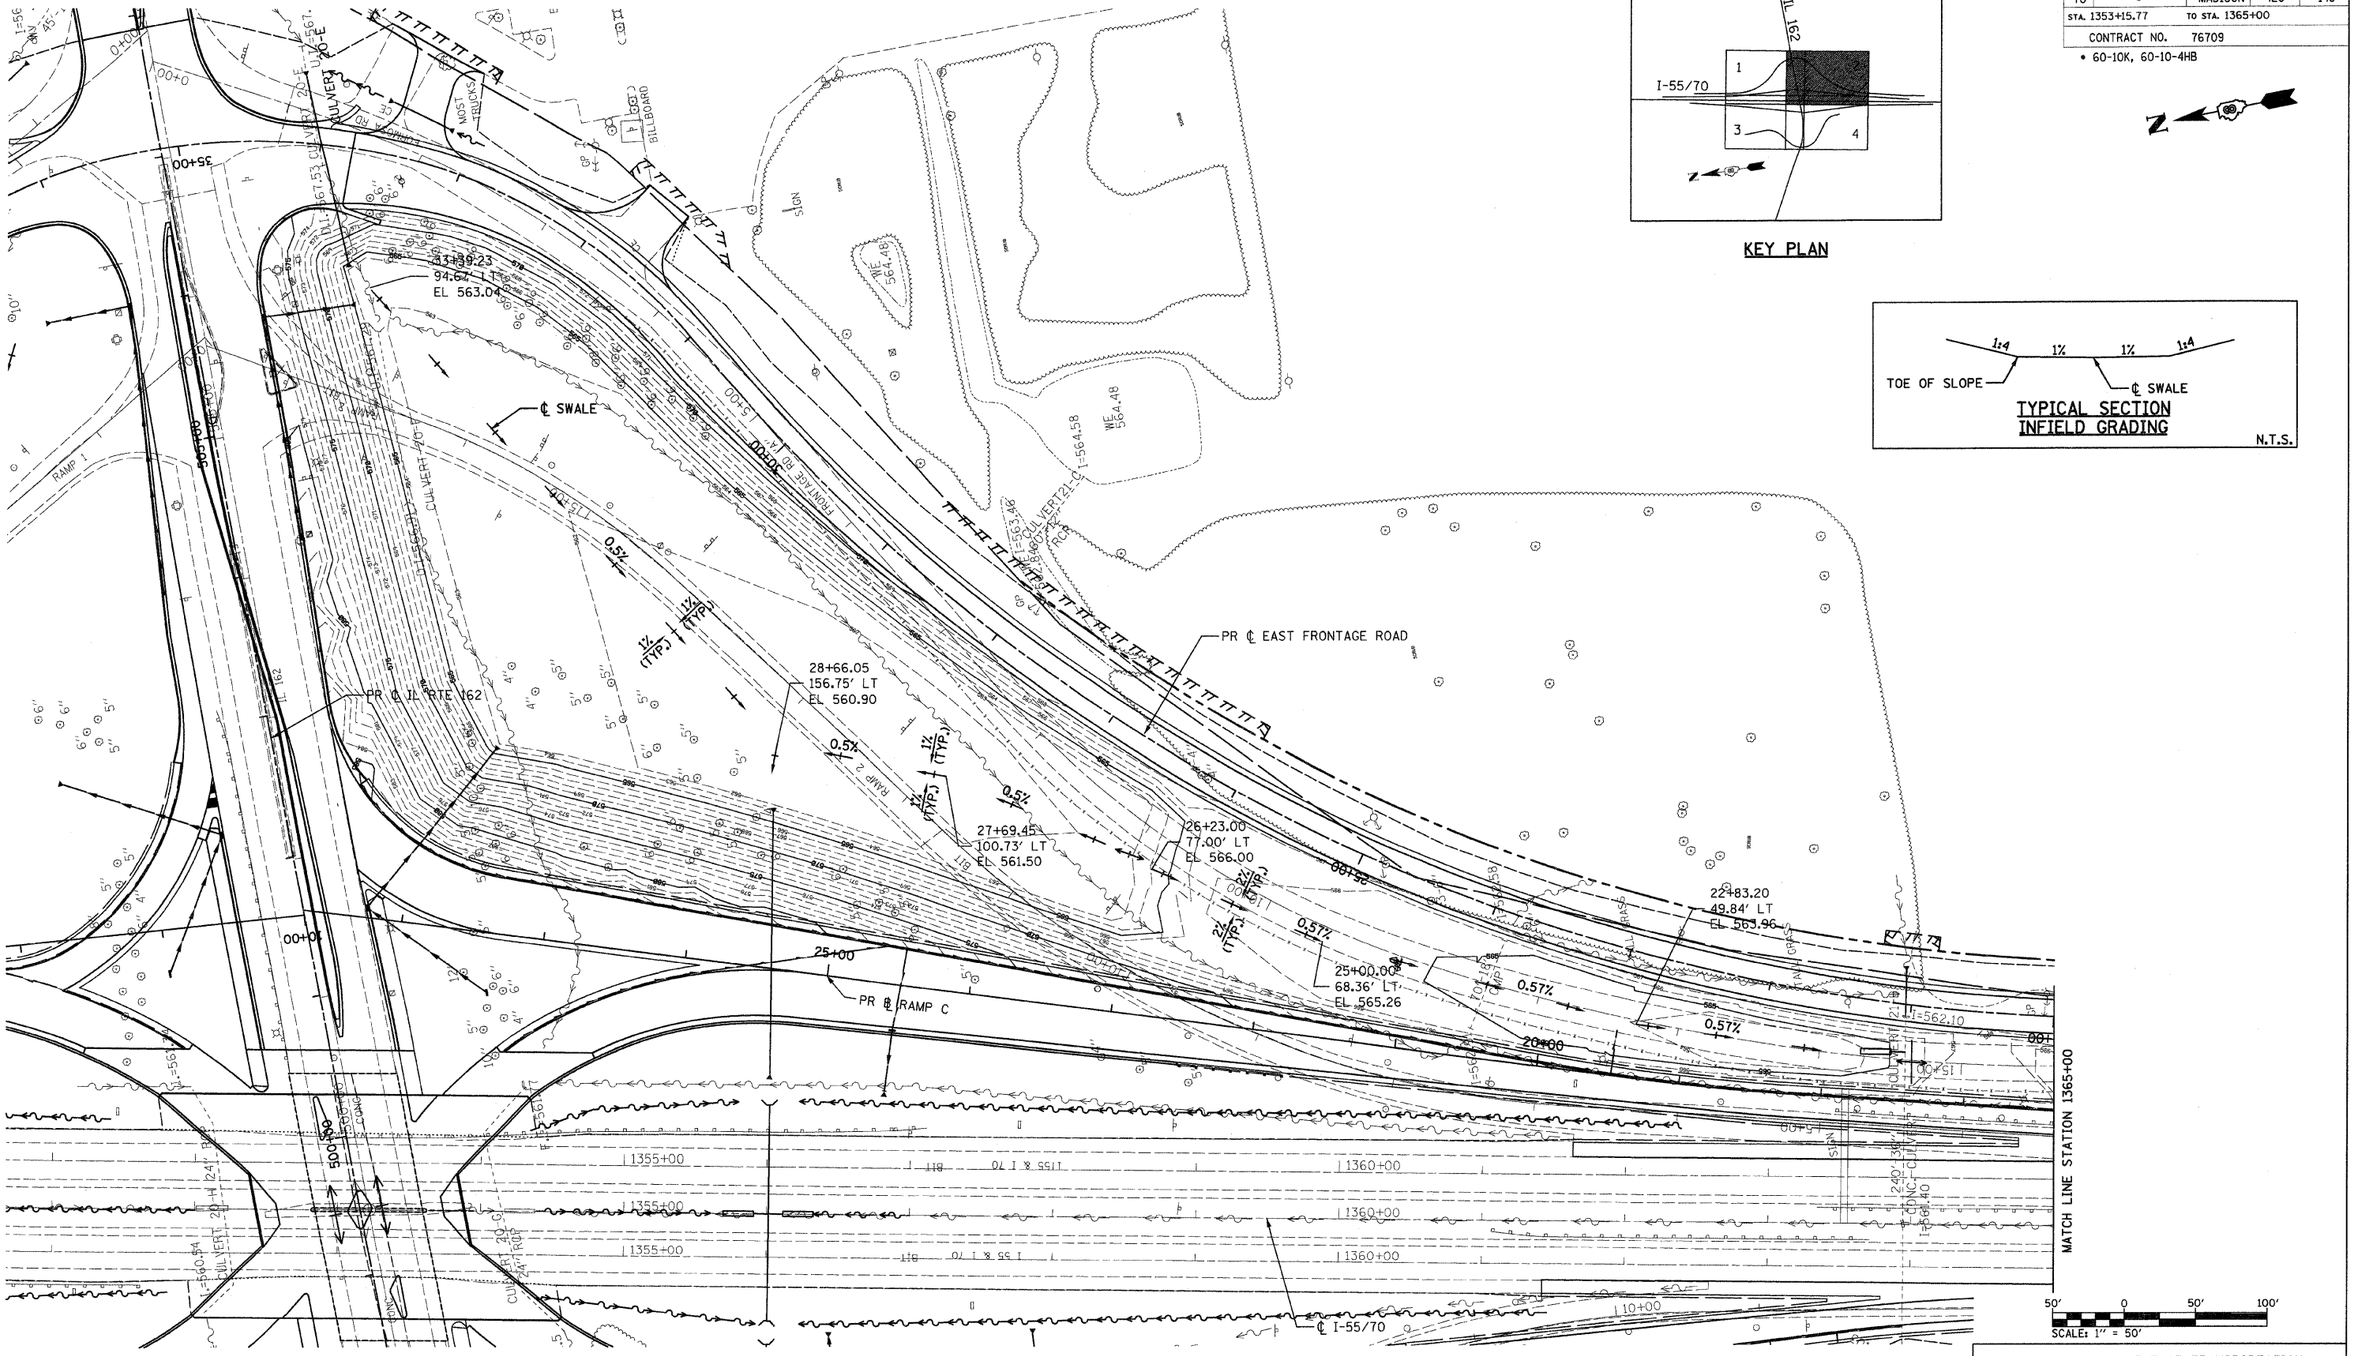
TYPICAL SECTION
INFIELD GRADING
N.T.S.