F.A.I. RTE.	SECTION	COUNTY	TOTAL SHEETS	SHEET NO.
70	•	MADISON	420	215
STA.	TO STA.			
FED. ROAD DIST. NO.	ILLINOIS	FED. AID PROJECT		

• 60-10K-1, 60-10HB **CONTRACT NO. 76709**

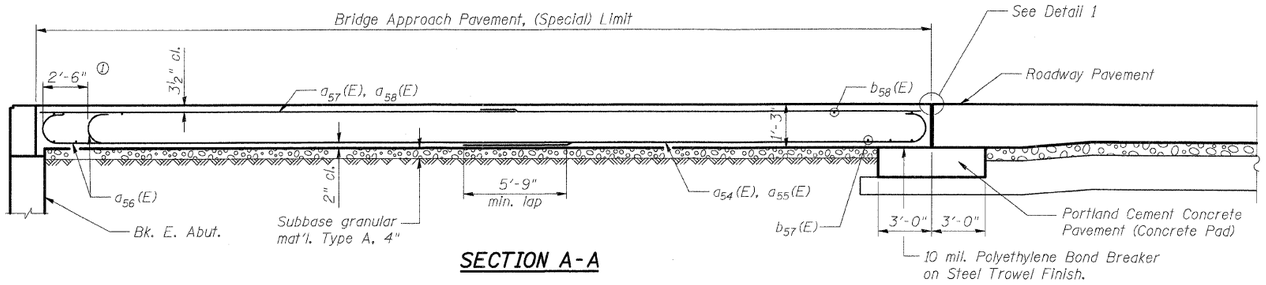

SECTION A-A

① Stagger #9 $a_{56}(E)$ bars as shown on plan - full width

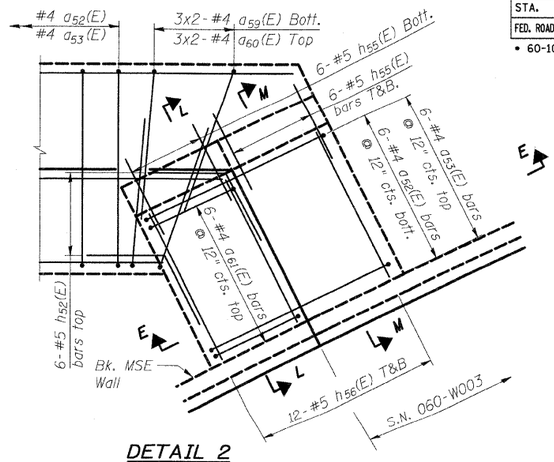

DETAIL 2

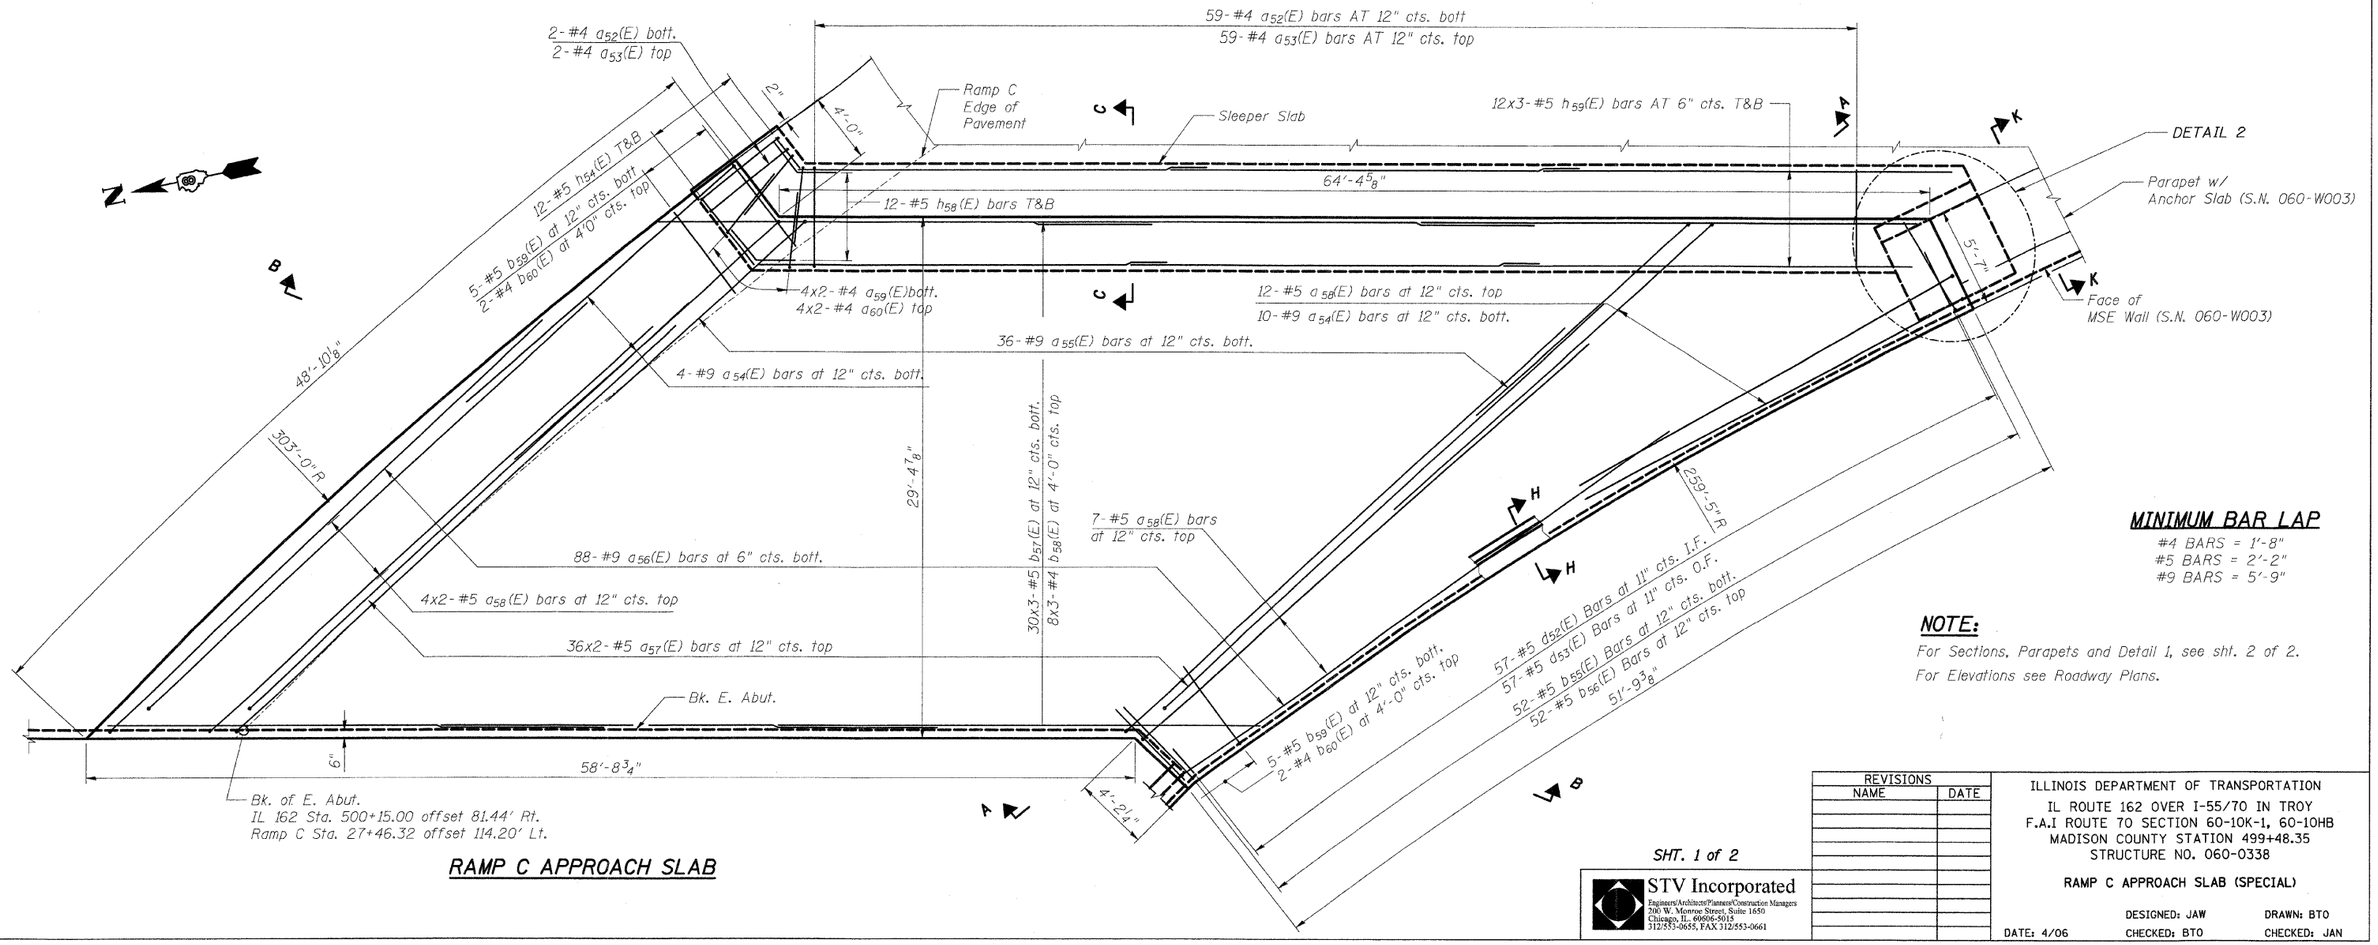

RAMP C APPROACH SLAB

MINIMUM BAR LAP

#4 BARS = 1'-8"
#5 BARS = 2'-2"
#9 BARS = 5'-9"

NOTE:

For Sections, Parapets and Detail 1, see sht. 2 of 2.
For Elevations see Roadway Plans.

SHT. 1 of 2

STV Incorporated
Engineers/Architects/Planners/Construction Managers
200 W. Monroe Street, Suite 1650
Chicago, IL. 60606-5015
312/553-0655, FAX 312/553-0661

REVISIONS NAME	DATE

ILLINOIS DEPARTMENT OF TRANSPORTATION
IL ROUTE 162 OVER I-55/70 IN TROY
F.A.I ROUTE 70 SECTION 60-10K-1, 60-10HB
MADISON COUNTY STATION 499+48.35
STRUCTURE NO. 060-0338

RAMP C APPROACH SLAB (SPECIAL)

DESIGNED: JAW DRAWN: BTO
DATE: 4/06 CHECKED: BTO CHECKED: JAN