F.A. RTE.	SECTION	COUNTY	TOTAL SHEETS	SHEET NO.
70	60-10K,60-10HB	MADISON	420	331
STA.	TO STA.			
CONTRACT NO.: 76709				

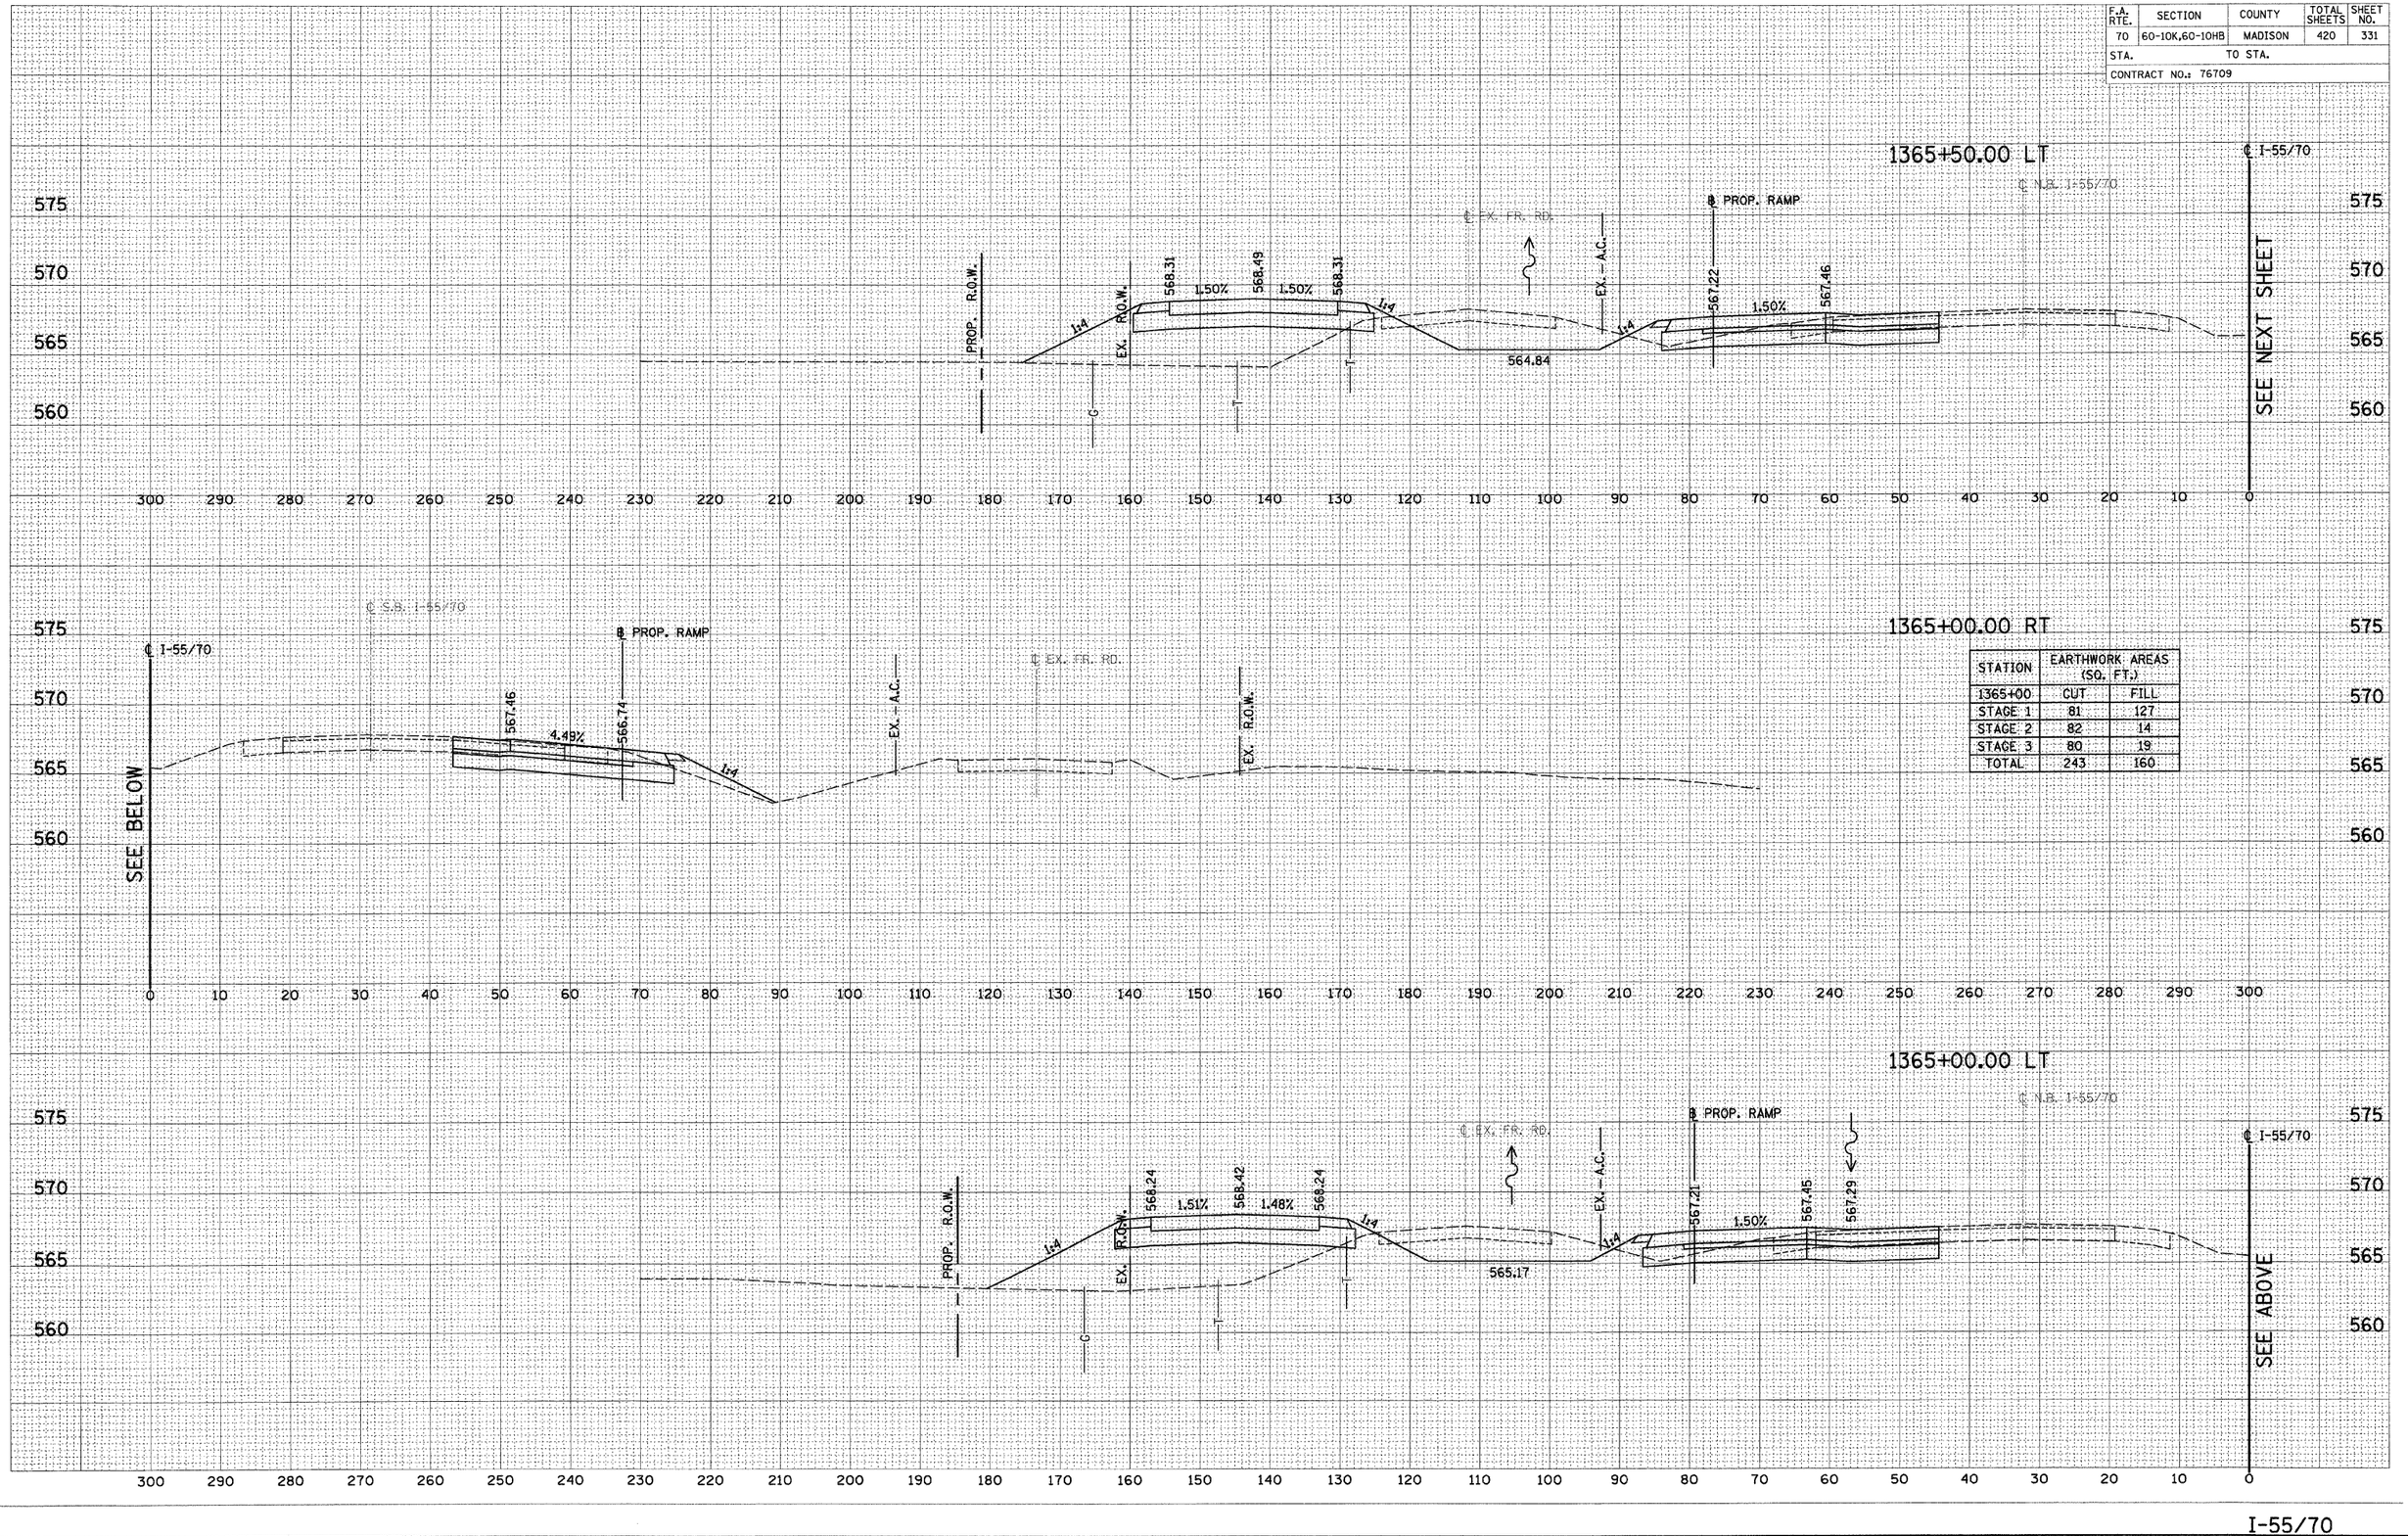

STATION	EARTHWORK AREAS (SQ. FT.)	
	CUT	FILL
1365+00		
STAGE 1	81	127
STAGE 2	82	14
STAGE 3	80	19
TOTAL	243	160

FINAL SURVEY — NOTE BOOK NO. — SURVEYED — PLOTTED — TYPED — AREAS — AREAS CHECKED — BY — DATE

ORIGINAL SURVEY — NOTE BOOK NO. — SURVEYED — PLOTTED — TYPED — AREAS — AREAS CHECKED — BY — DATE