F.A. RTE.	SECTION	COUNTY	TOTAL SHEETS	SHEET NO.
70	60-10K,60-10HB	MADISON	420	332
STA.	TO STA.			
CONTRACT NO.: 76709				

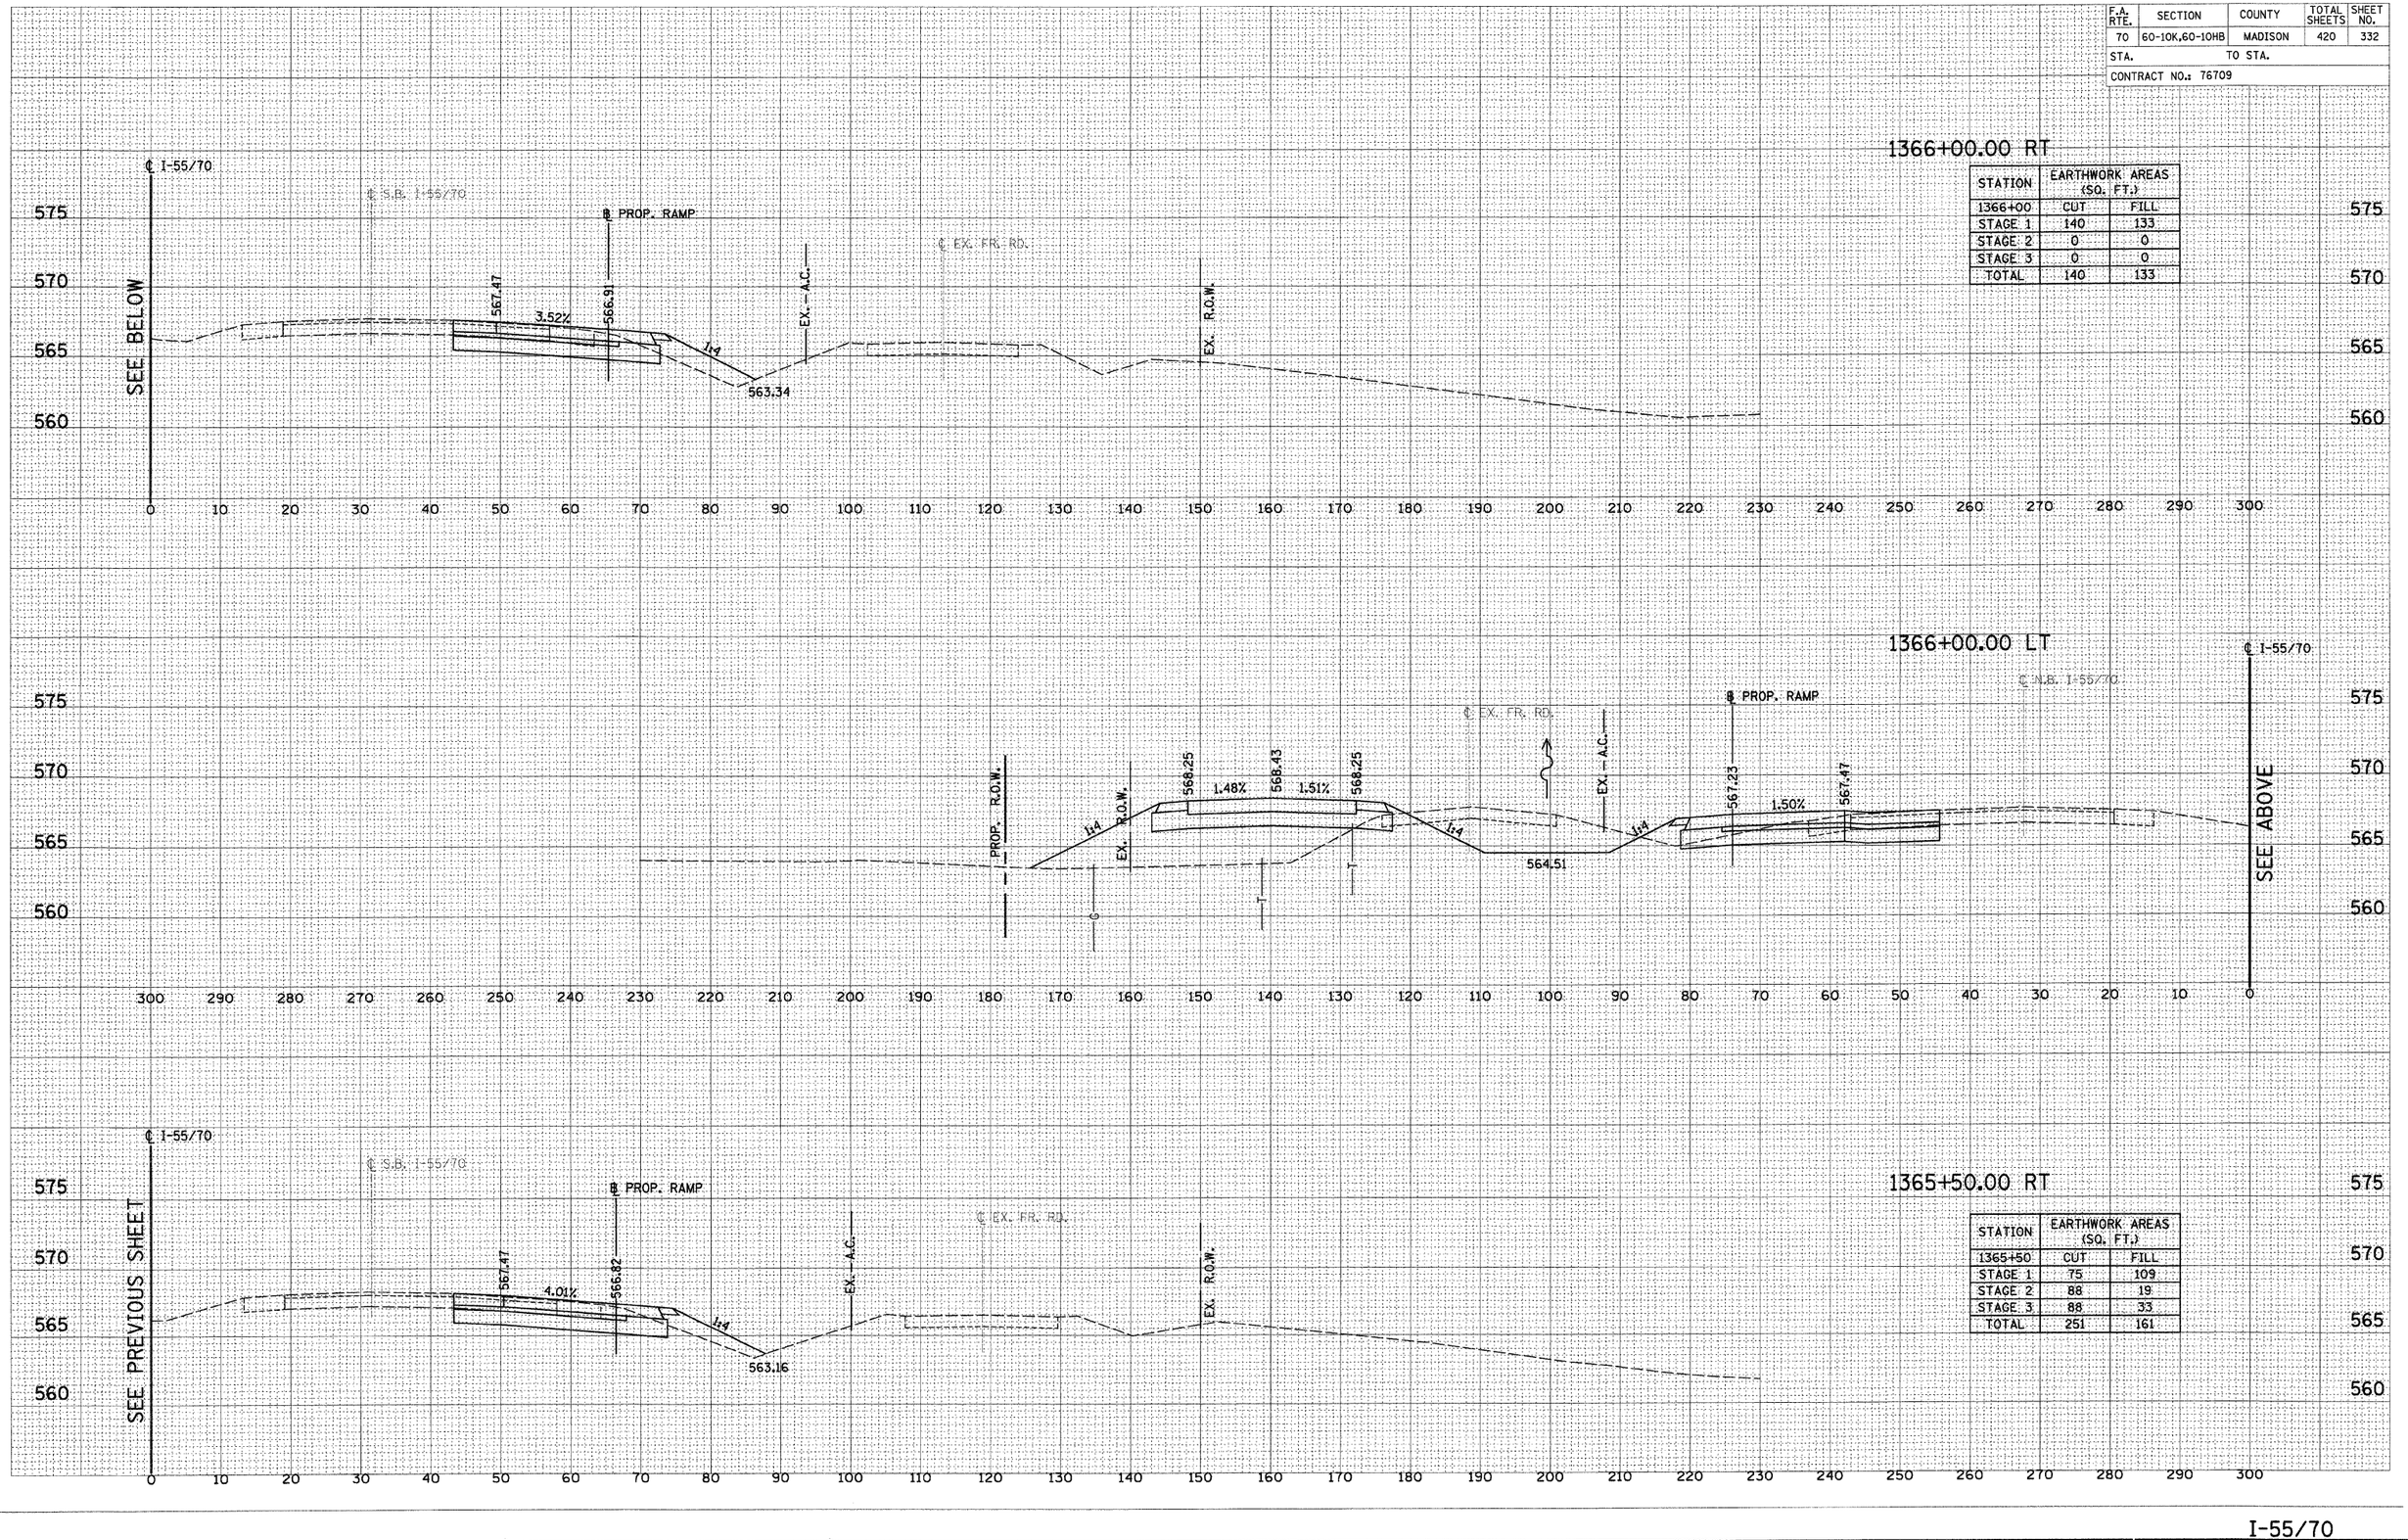

STATION	EARTHWORK AREAS (SQ. FT.)	
1366+00	CUT	FILL
STAGE 1	140	133
STAGE 2	0	0
STAGE 3	0	0
TOTAL	140	133

STATION	EARTHWORK AREAS (SQ. FT.)	
1365+50	CUT	FILL
STAGE 1	75	109
STAGE 2	88	19
STAGE 3	88	33
TOTAL	251	161

FINAL SURVEY	ORIGINAL SURVEY	BY	DATE
SURVEYED	SURVEYED		
PLOTTED	PLOTTED		
TEMPLATE	TEMPLATE		
NOTE BOOK	AREAS		
NO.	AREAS CHECKED		